



CLIMATE PROOFED ARID AND SEMI ARID RURAL ROADS,

FINAL DETAILED DESIGN OF MARIMA - MAKUTANO ROAD


BATCH 2

MARCH 2025

EMPLOYER

**DIRECTOR GENERAL
KERRA
P.O BOX 48151-00100,
NAIROBI, Kenya**

CONSULTANT

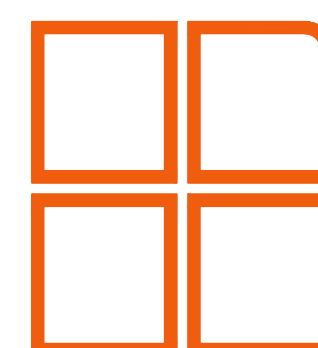

Runji Consulting Group Ltd
3, Kindaruma Road, (Off Ngong Road)
P.O.Box 68053 - 00200 Nairobi, Kenya
Tel: (020) 271 72 13/4/271 30 66
Cell: +254 722 751 889/ +254 735 677627
Email: info@runji.co.ke Web: www.runji.co.ke


ENGINEER

**DIRECTOR
PLANNING, DESIGN & ENVIRONMENT
P.O BOX 48151-00100,
NAIROBI, Kenya**


	MARIMA MAKUTANO ROAD DRAWINGS
	COVER PAGE
	DRAWING LIST
	GENERAL DRAWINGS
CE/1045/GD/MM/01	LOCATION MAP
	PLAN AND PROFILE
CE1045/PP/MM/01	PLAN AND PROFILE - 0+000 - 0+000
CE1045/PP/MM/02	PLAN AND PROFILE - 0+600 -1+200
CE1045/PP/MM/03	PLAN AND PROFILE - 1+200 - 1+800
CE1045/PP/MM/04	PLAN AND PROFILE - 1+800 - 2+400
CE1045/PP/MM/05	PLAN AND PROFILE - 2+400 - 3+000
CE1045/PP/MM/06	PLAN AND PROFILE - 3+000 - 3+600
CE1045/PP/MM/07	PLAN AND PROFILE - 3+600 - 4+200
CE1045/PP/MM/08	PLAN AND PROFILE - 4+200 - 4+800
CE1045/PP/MM/09	PLAN AND PROFILE - 4+800 - 5+400
CE1045/PP/MM/10	PLAN AND PROFILE - 5+400- 6+084.39
	TYPICAL CROSS-SECTION
CE1045/TD/MM/01	TYPICAL CROSS-SECTION FOR MARIMA - MAKUTANO ROAD OPTION 1
CE1045/TD/MM/02	TYPICAL CROSS-SECTION FOR MARIMA - MAKUTANO ROAD OPTION 2
	TYPICAL CULVERT DRAWINGS
CE1045/CDS/MM/O1	HEADWALL TYPE 1 (HEADWALL AND WINGWALLS)
CE1045/CDS/MM/O2	HEADWALL TYPE 2 (DROP INLETS)
CE1045/CDS/MM/O3	HEADWALL TYPE 4 (FOR ACCESS CULVERT)
CE1045/CDS/MM/O4	BEDDING AND HAUNCH PROFILES TYPE III& IV
CE1045/CDS/MM/O5	CULVERT ROAD SIGNS
	STANDARD DRAWINGS
CE1045/SD/MM/01	STANDARD DRAWING - STANDARD - ROAD SIGNS
CE1045/SD/MM/02	STANDARD DRAWING - STANDARD - ROAD SIGNS INSTALLATION
CE1045/SD/MM/03	STANDARD DRAWING - STANDARD - MISC MINOR JUNCTION
CE1045/SD/MM/04	STANDARD DRAWING - MISC URBAN ROAD DETAIL
CE1045/SD/MM/05	STANDARD DRAWING - TRAFFIC MANAGEMENT
CE1045/SD/MM/06	STANDARD DRAWING - PUBLICITY SIGN BOARD
CE1045/SD/MM/07	STANDARD DRAWING - ROAD MARKING
CE1045/SD/MM/08	STANDARD DRAWING - MISC MARKING ON JUNCTION
CE1045/SD/MM/09	STANDARD DRAWING - STANDARD - BUMPS

GENERAL DRAWINGS


CLIMATE PROOFED PROJECT ROADS IN THARAKA NITHI COUNTY

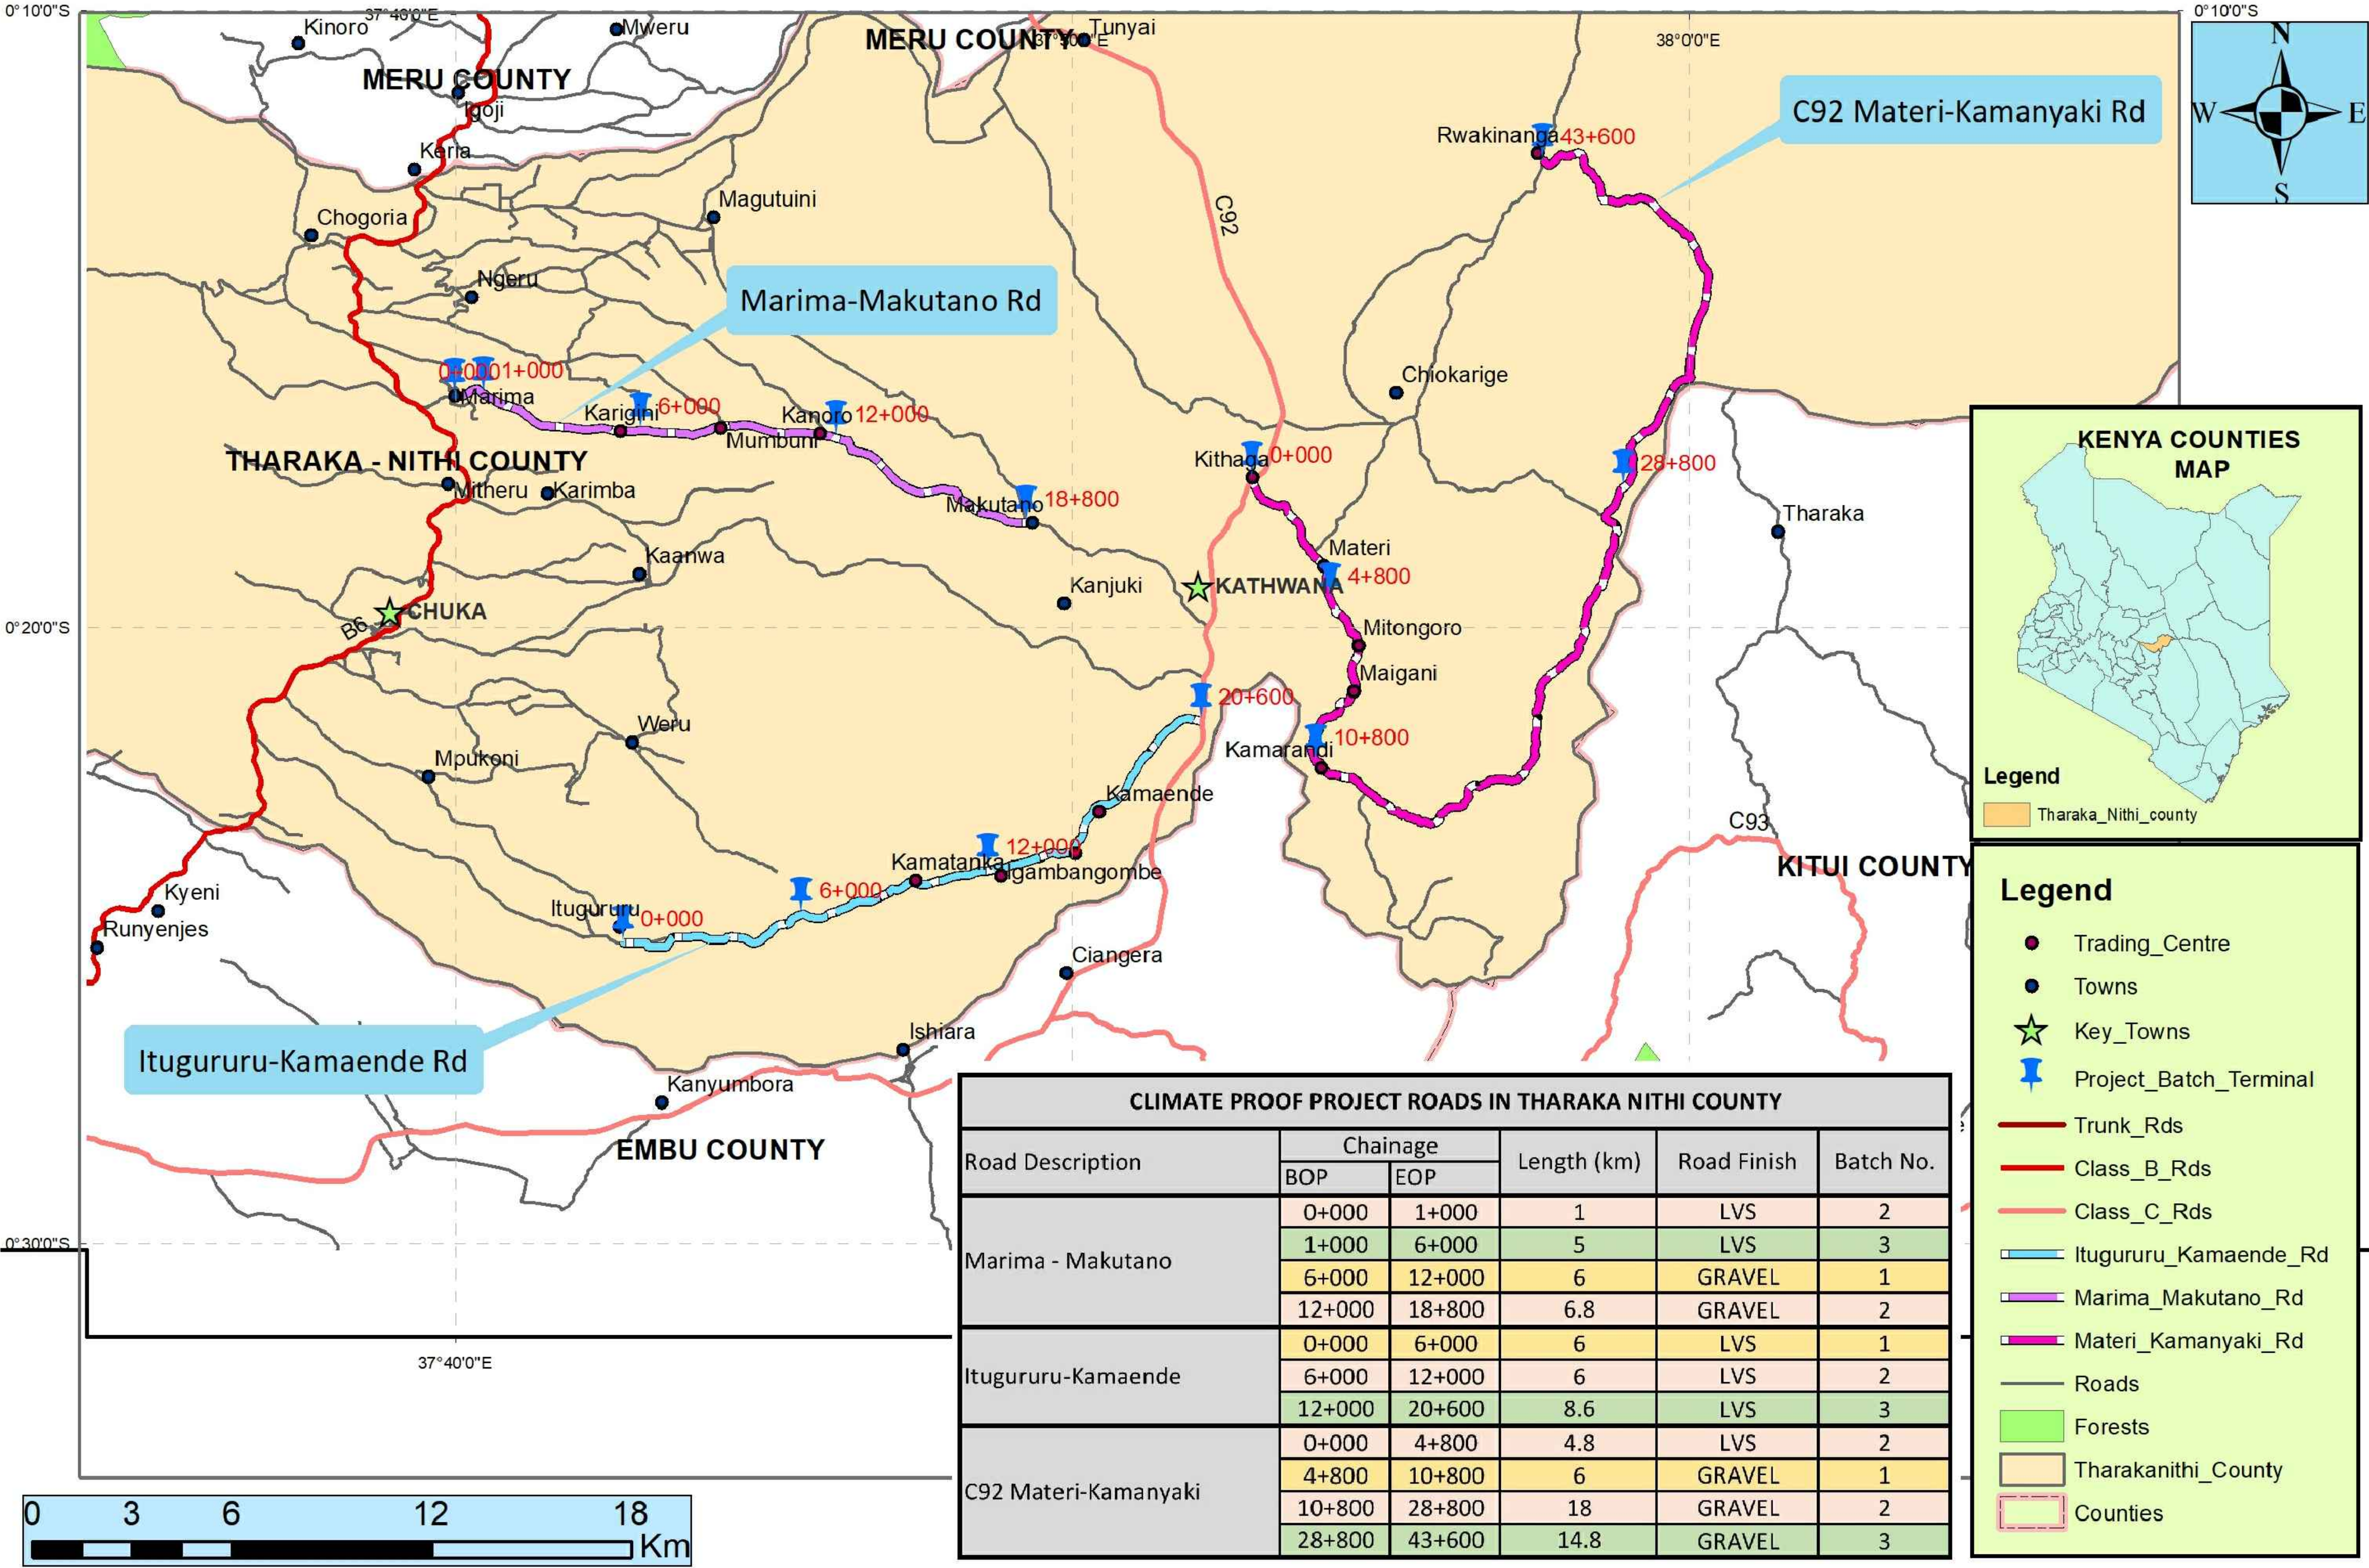

PLAN AND PROFILE

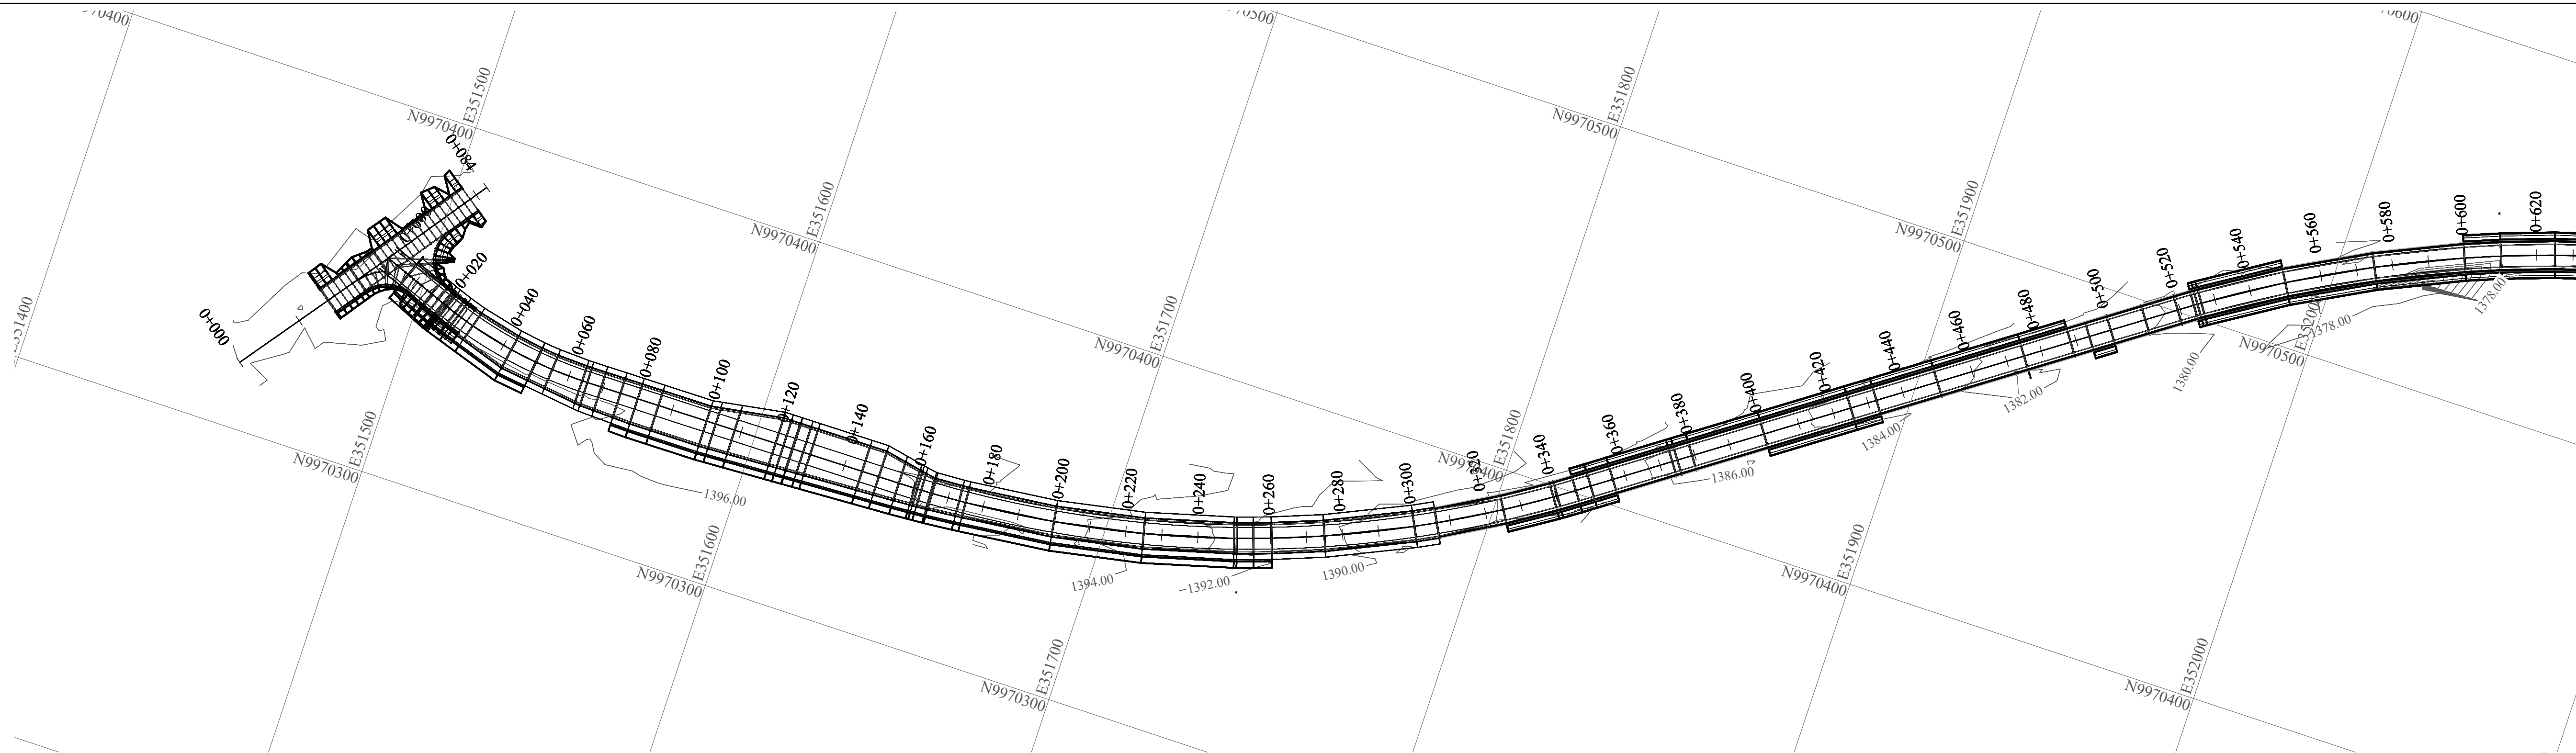

MARIMA - MAKUTANO DESIGN B2 LVS PROFILE CHAINAGE 0+000 - 0+600

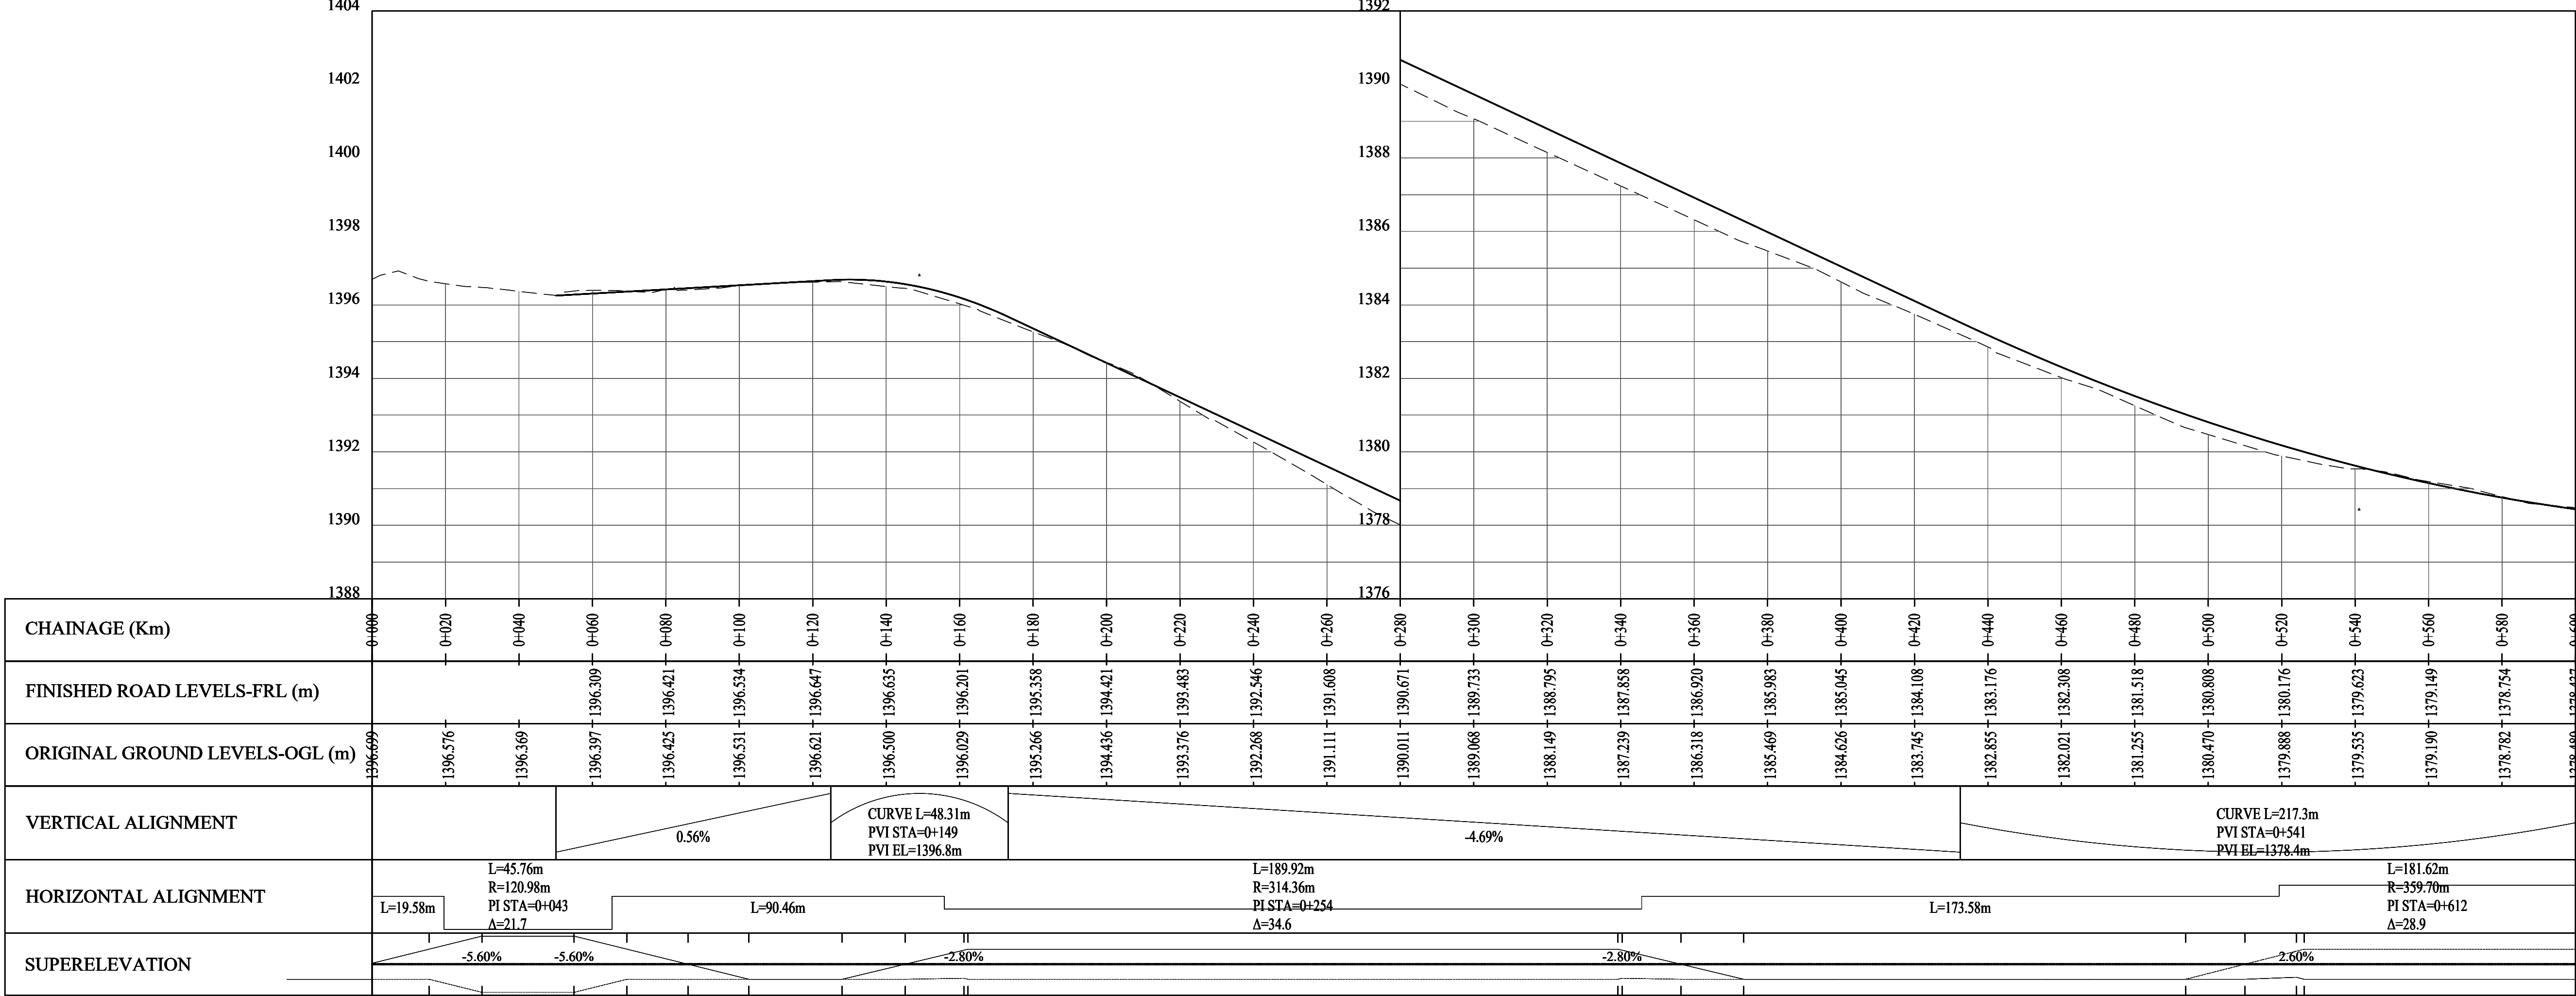

REVISIONS	No.	DATE	DESCRIPTION



Kenya Rural Roads Authority
Bara Bara Plaza,
P.O. Box 48151- 00100, Nairobi. Kenya

DIRECTOR GENERAL
DIRECTOR (PLANNING , DESIGN &ENVIRONMENT)

CONSULTANT:
Runji Consulting Group Ltd
Engineering & Project Management.
3, Kindaruma Road (Off Ngong Road)
P. O. Box 68053-00200 Nairobi
Tel. (020) 2717213/4


PROJECT TITLE:
FINAL AND DETAILED
ENGINEERING DESIGN OF
MARIMA - MAKUTANO ROAD
BACH 2

DRAWING TITLE:
PLAN AND PROFILE
CHAINAGE 0+000 - 0+600


DRAWN BY: S.W.O
DESIGNED BY: C.N.M
CHECKED BY: M.N.J


Scale:1:1000 HORIZONTAL
1:100 VERTICAL

Drg No.CE1045/PP/MM/01
Date : MARCH 2025

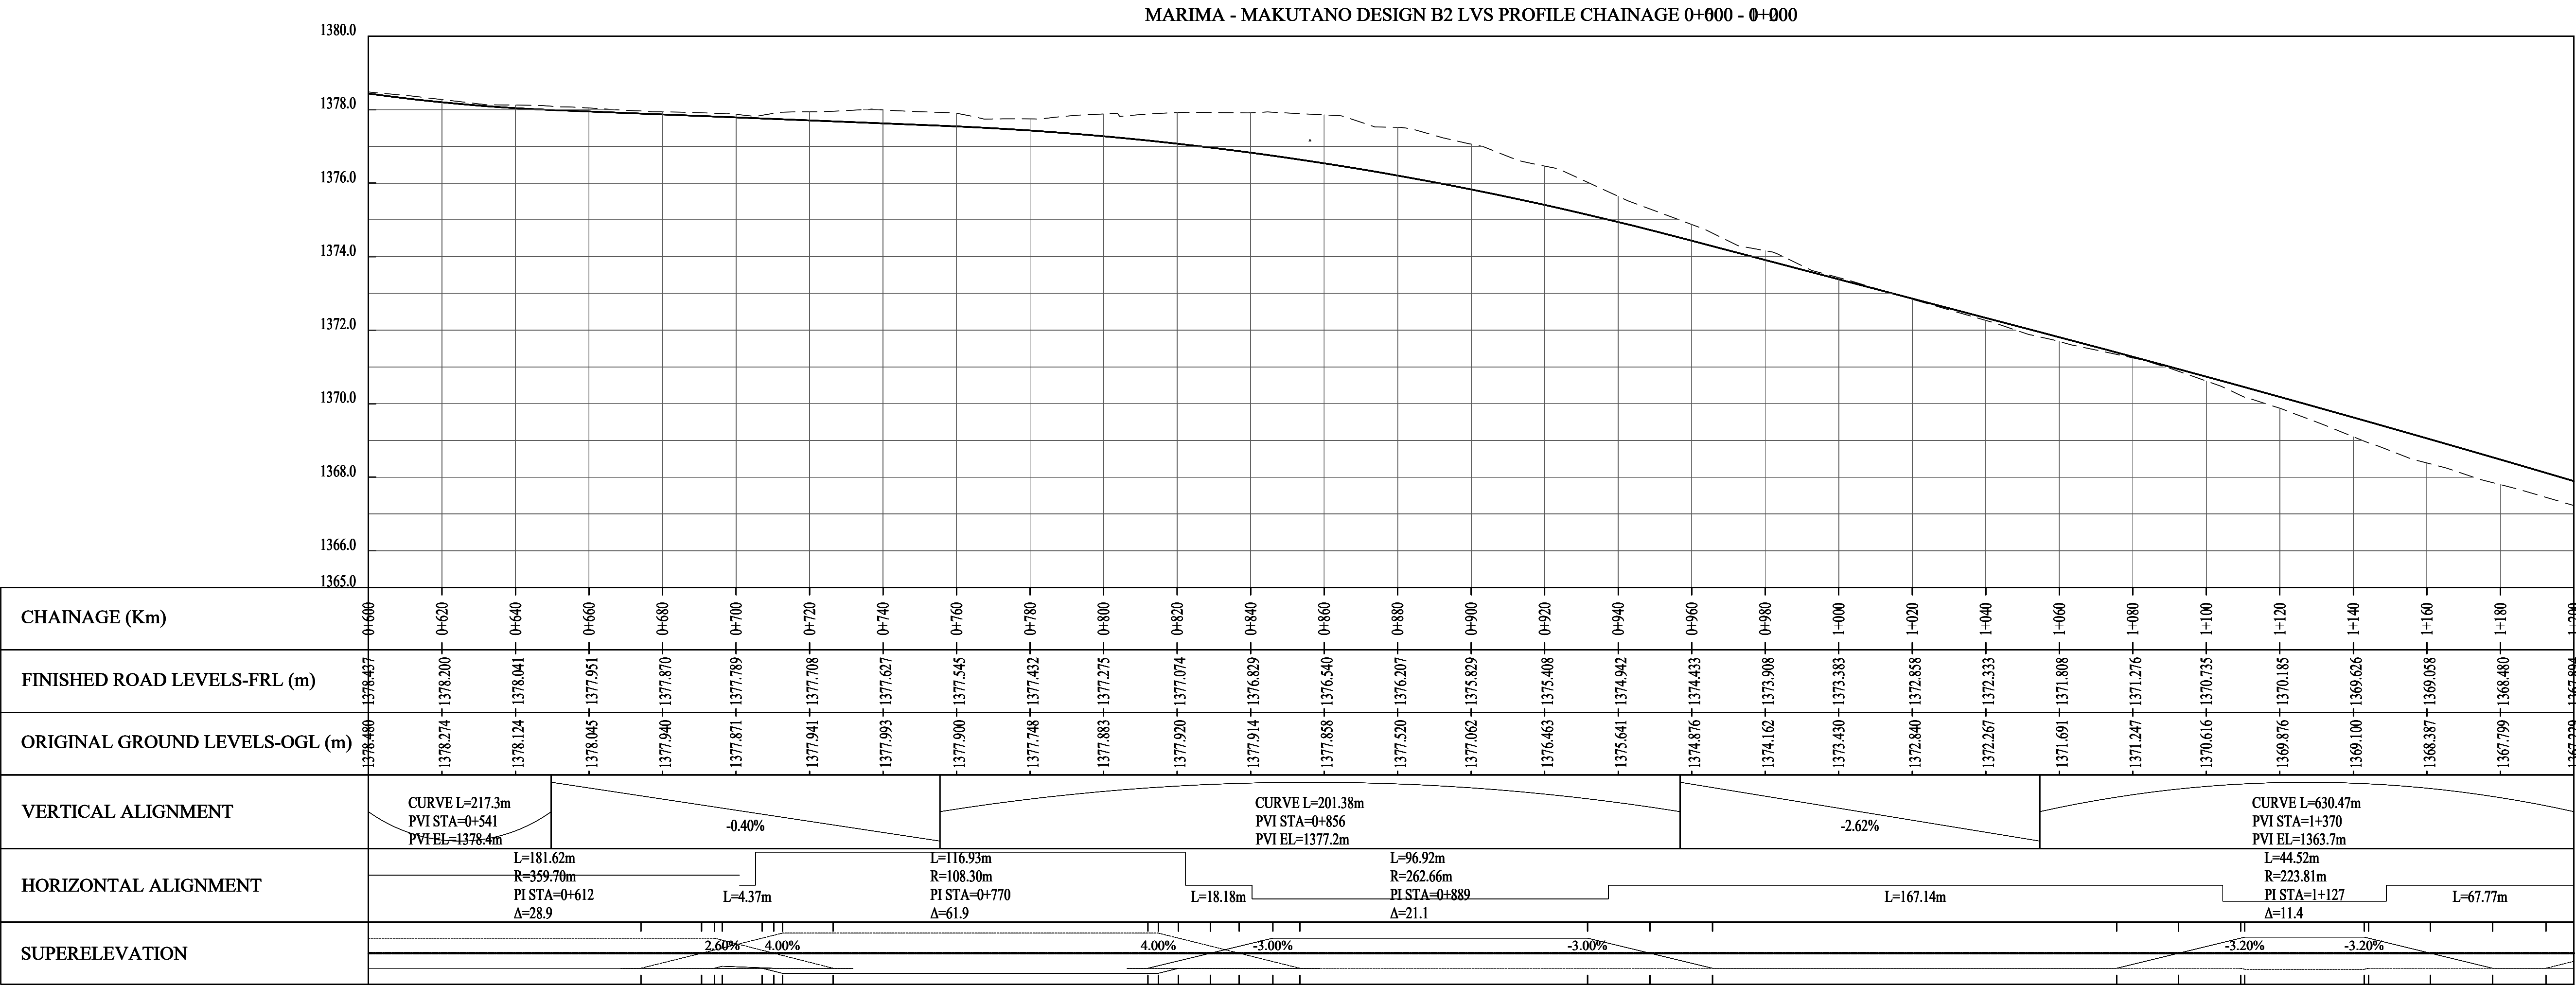


Date : MARCH 2025

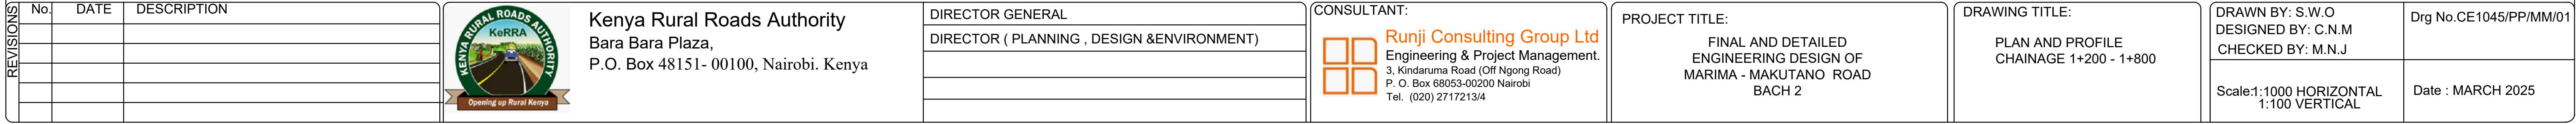

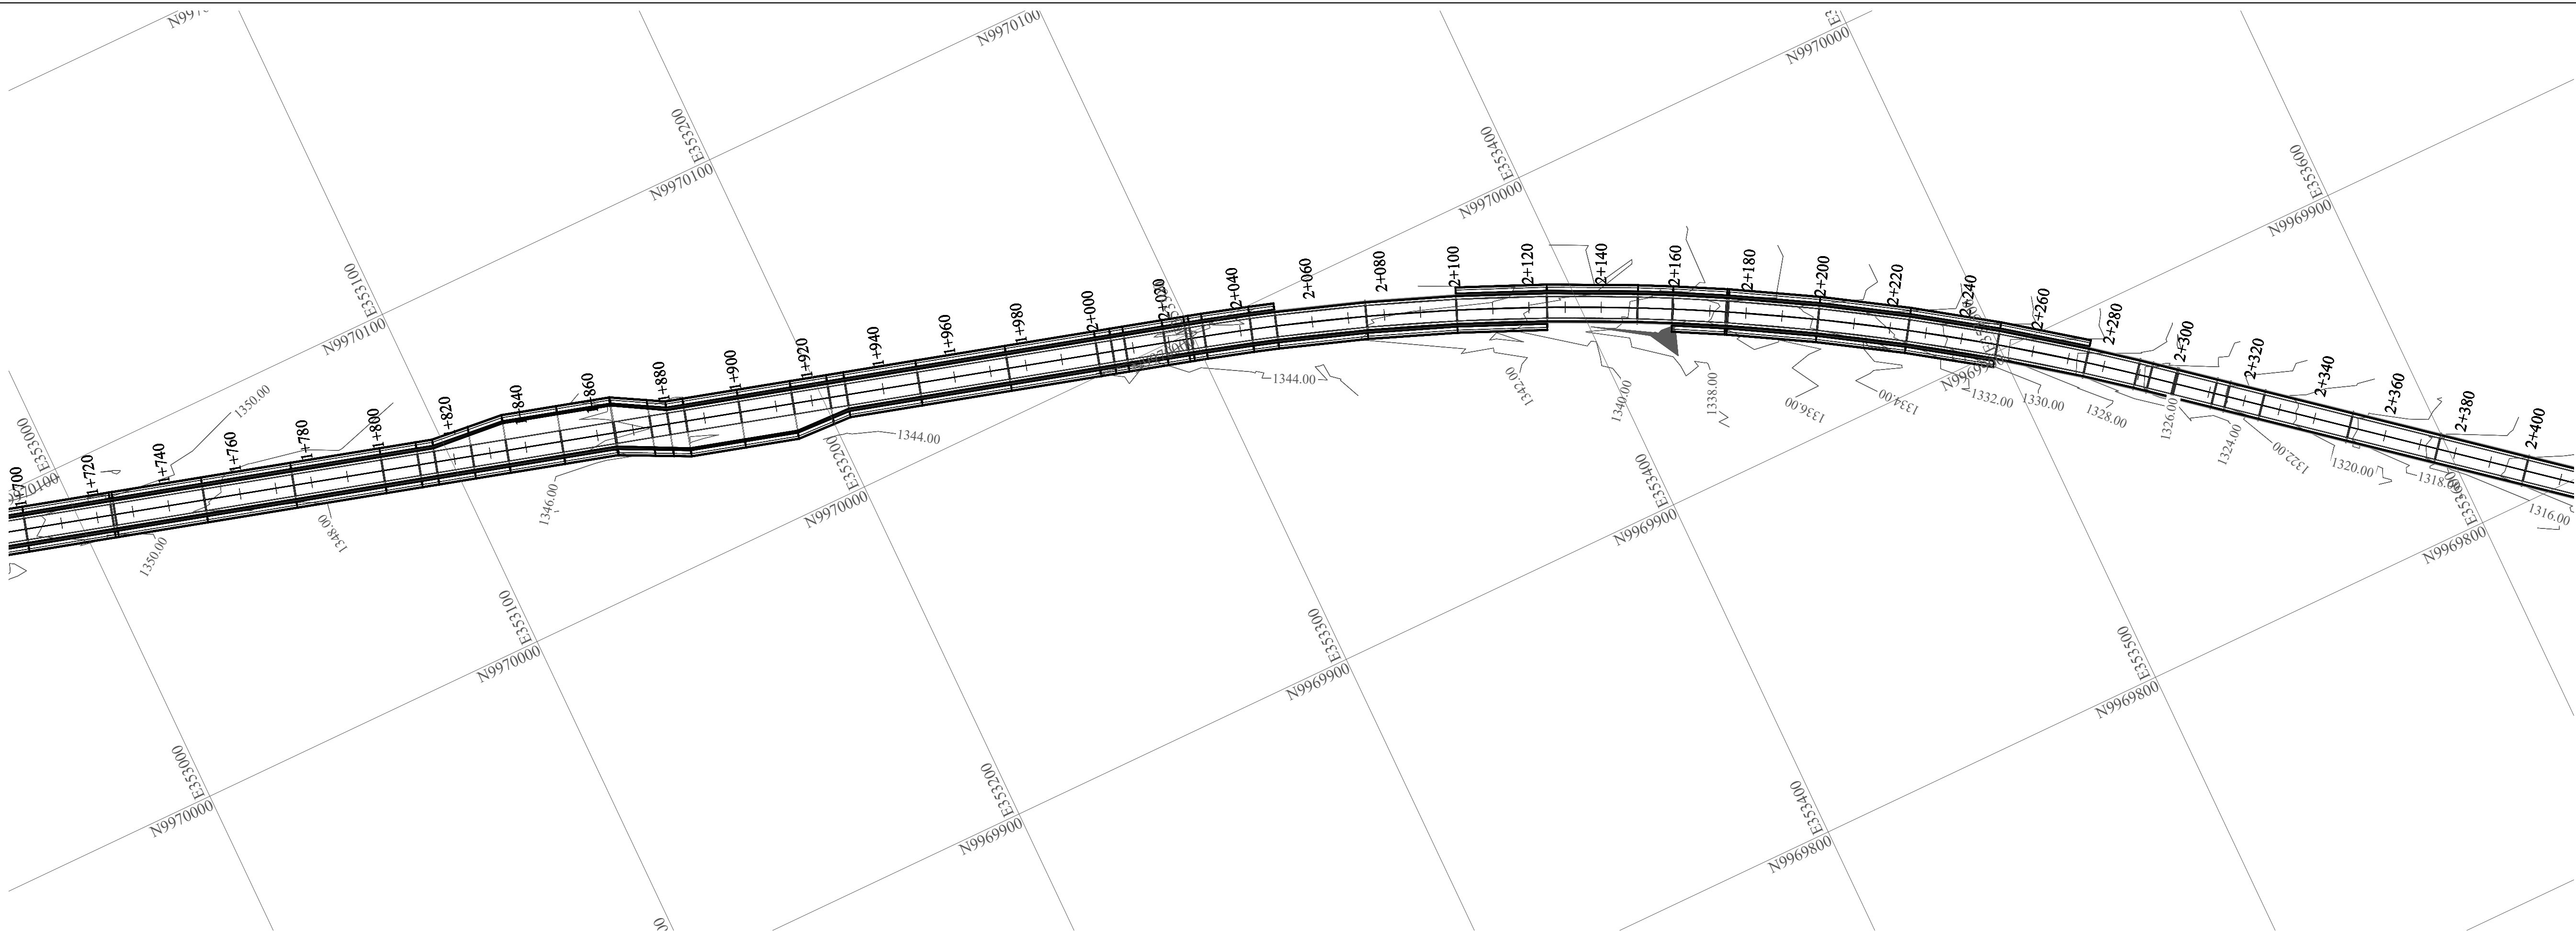

MARIMA - MAKUTANO DESIGN B2 LVS PROFILE CHAINAGE 0+800 - 0+000

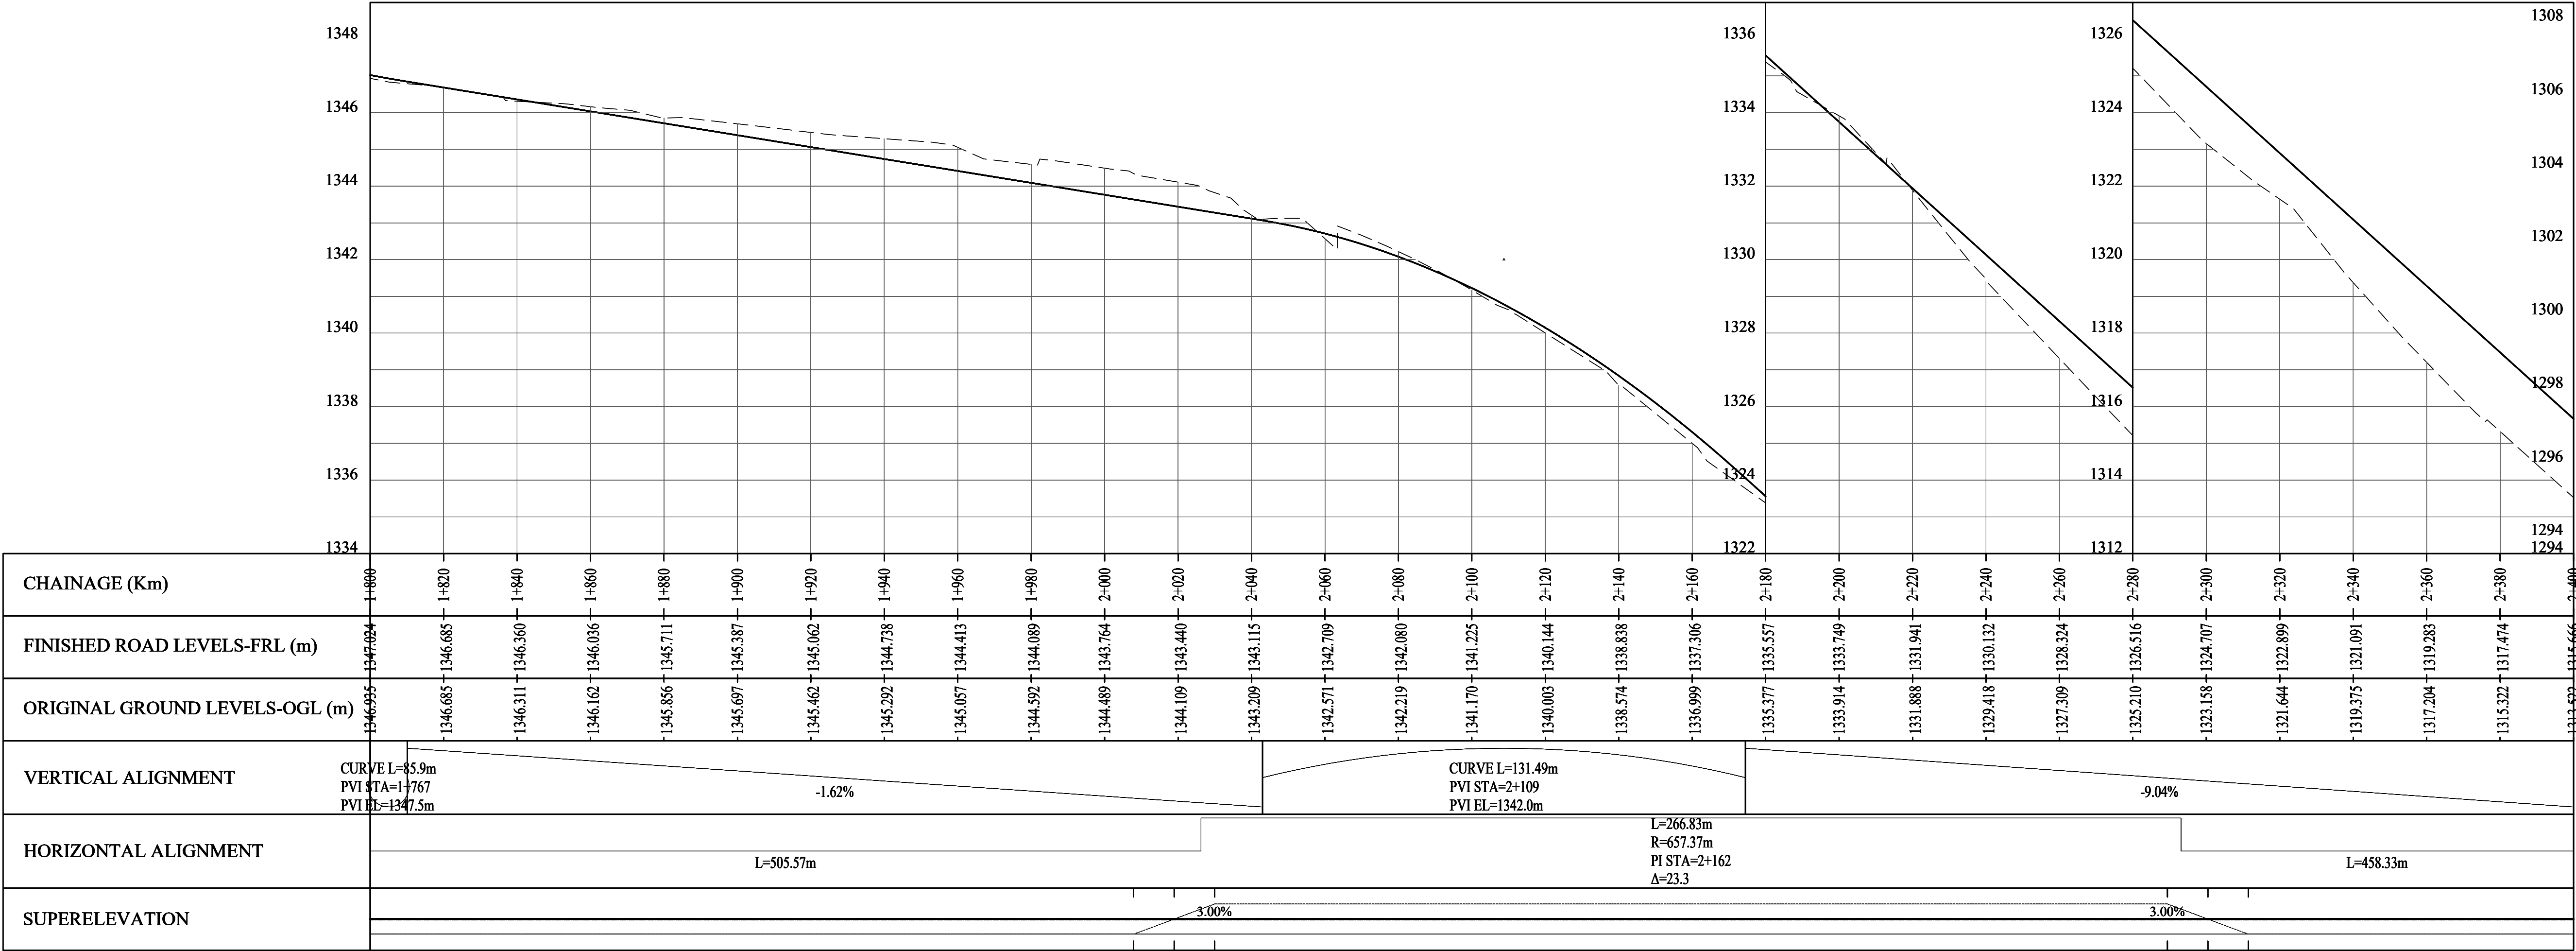

REVISIONS	No.	DATE	DESCRIPTION



Kenya Rural Roads Authority
Bara Bara Plaza,
P.O. Box 48151- 00100, Nairobi. Kenya

DIRECTOR GENERAL
DIRECTOR (PLANNING , DESIGN &ENVIRONMENT)

CONSULTANT:



Runji Consulting Group Ltd
Engineering & Project Management.
3, Kindaruma Road (Off Ngong Road)
P. O. Box 68053-00200 Nairobi
Tel. (020) 2717213/4

PROJECT TITLE:
FINAL AND DETAILED
ENGINEERING DESIGN OF
MARIMA - MAKUTANO ROAD
BACH 2

DRAWING TITLE:
PLAN AND PROFILE
CHAINAGE 1+800 - 2+400


DRAWN BY: S.W.O
DESIGNED BY: C.N.M
CHECKED BY: M.N.J

Scale:1:1000 HORIZONTAL
1:100 VERTICAL

Drg No.CE1045/PP/MM/01
Date : MARCH 2025



MARIMA - MAKUTANO DESIGN B2 LVS PROFILE CHAINAGE 0+000 - 0+000

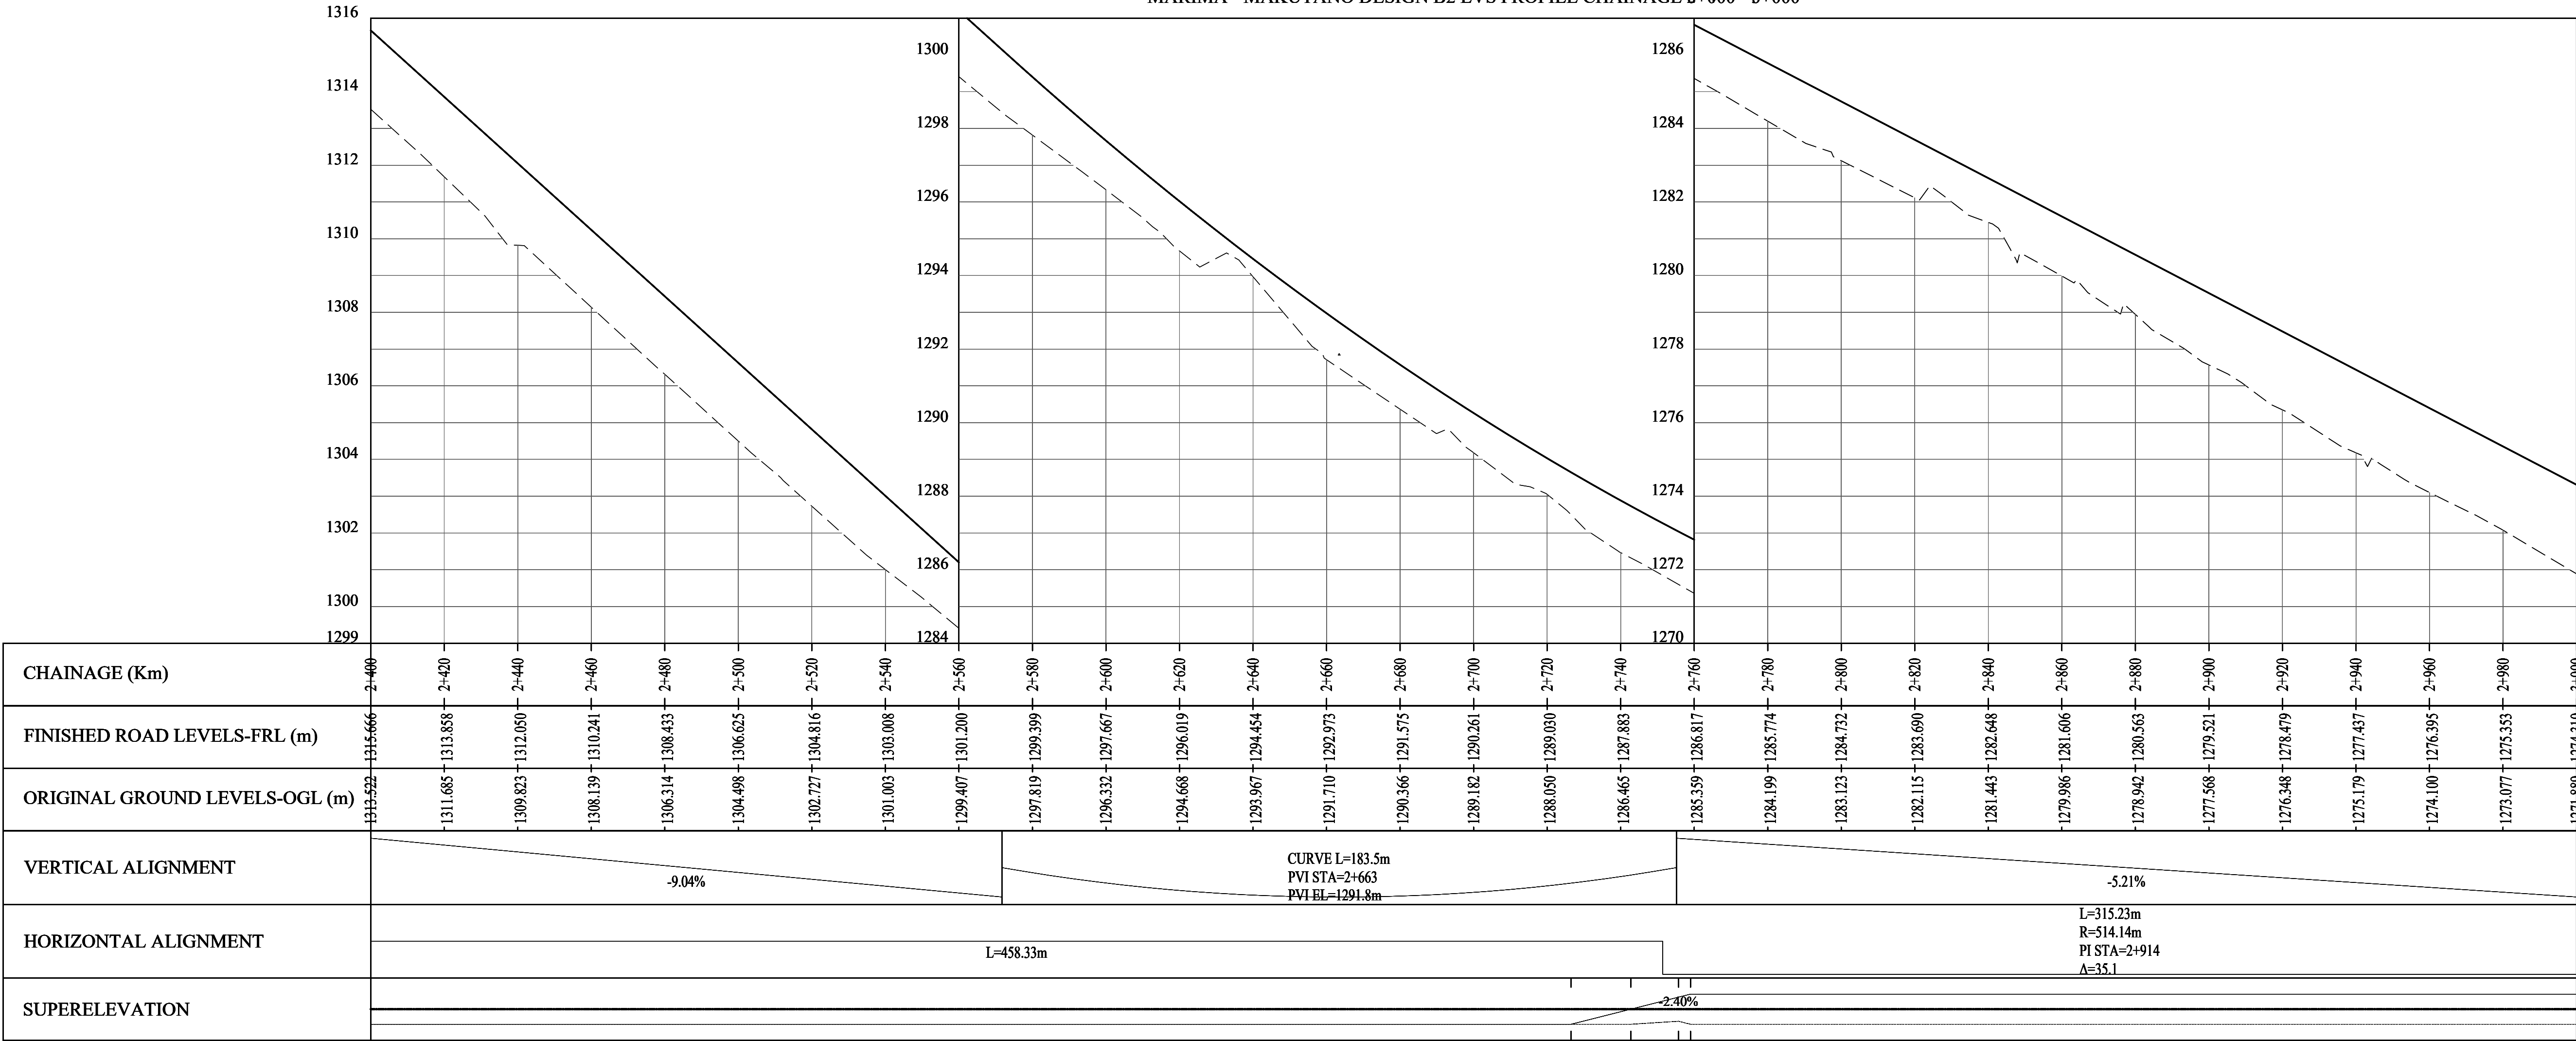

REVISIONS	No.	DATE	DESCRIPTION



Kenya Rural Roads Authority
Bara Bara Plaza,
P.O. Box 48151- 00100, Nairobi. Kenya

DIRECTOR GENERAL
DIRECTOR (PLANNING , DESIGN &ENVIRONMENT)

CONSULTANT:




Runji Consulting Group Ltd
Engineering & Project Management.
3, Kindaruma Road (Off Ngong Road)
P. O. Box 68053-00200 Nairobi
Tel. (020) 2717213/4

PROJECT TITLE:
FINAL AND DETAILED
ENGINEERING DESIGN OF
MARIMA - MAKUTANO ROAD
BACH 2


DRAWING TITLE:
PLAN AND PROFILE
CHAINAGE 2+400 - 3+000

DRAWN BY: S.W.O
DESIGNED BY: C.N.M
CHECKED BY: M.N.J
Scale:1:1000 HORIZONTAL
1:100 VERTICAL


Drg No.CE1045/PP/MM/01
Date : MARCH 2025

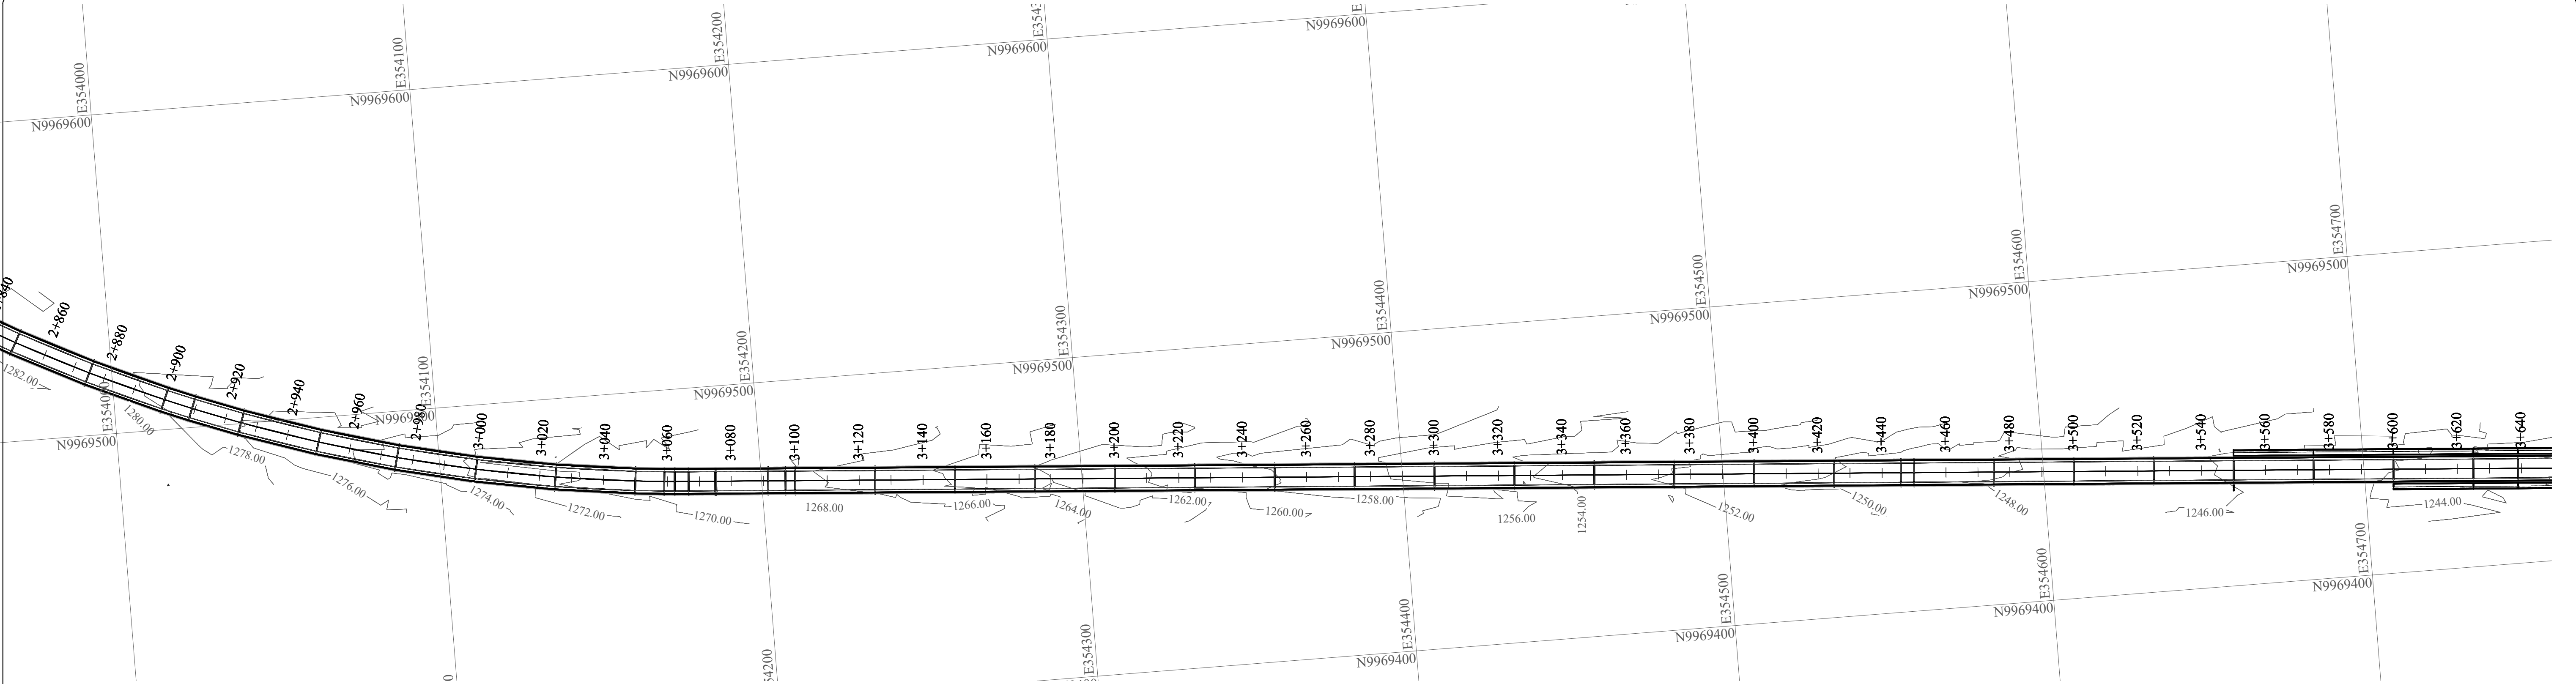


MARIMA - MAKUTANO DESIGN B2 LVS PROFILE CHAINAGE 0+000 - 0+000

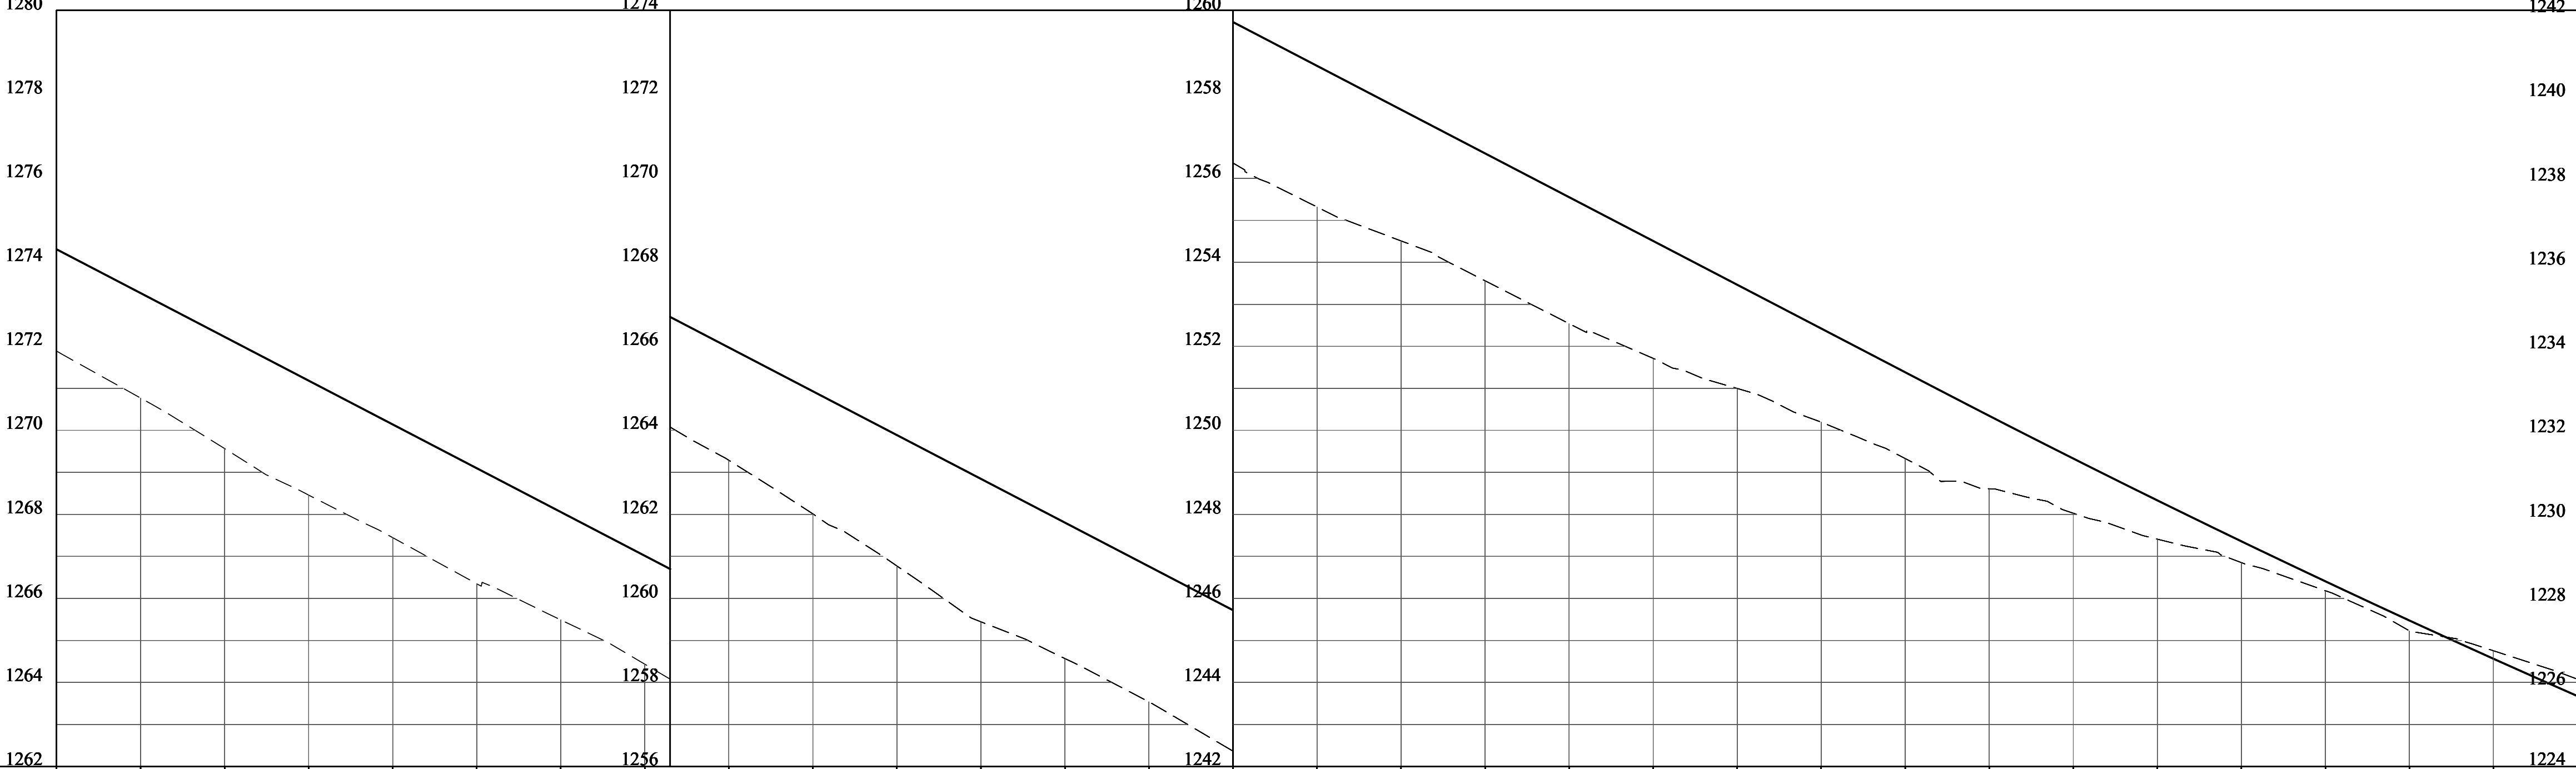

CHAINAGE (Km)	2+840	2+860	2+880	2+900	2+920	2+940	2+960	2+980	3+000	3+020	3+040	3+060	3+080	3+100	3+120	3+140	3+160	3+180	3+200	3+220	3+240	3+260	3+280	3+300	3+320	3+340	3+360	3+380	3+400	3+420	3+440	3+460	3+480	3+500	3+520	3+540	3+560	3+580	3+600	
FINISHED ROAD LEVELS-FRL (m)	1271.889	1271.870	1271.851	1255.682	

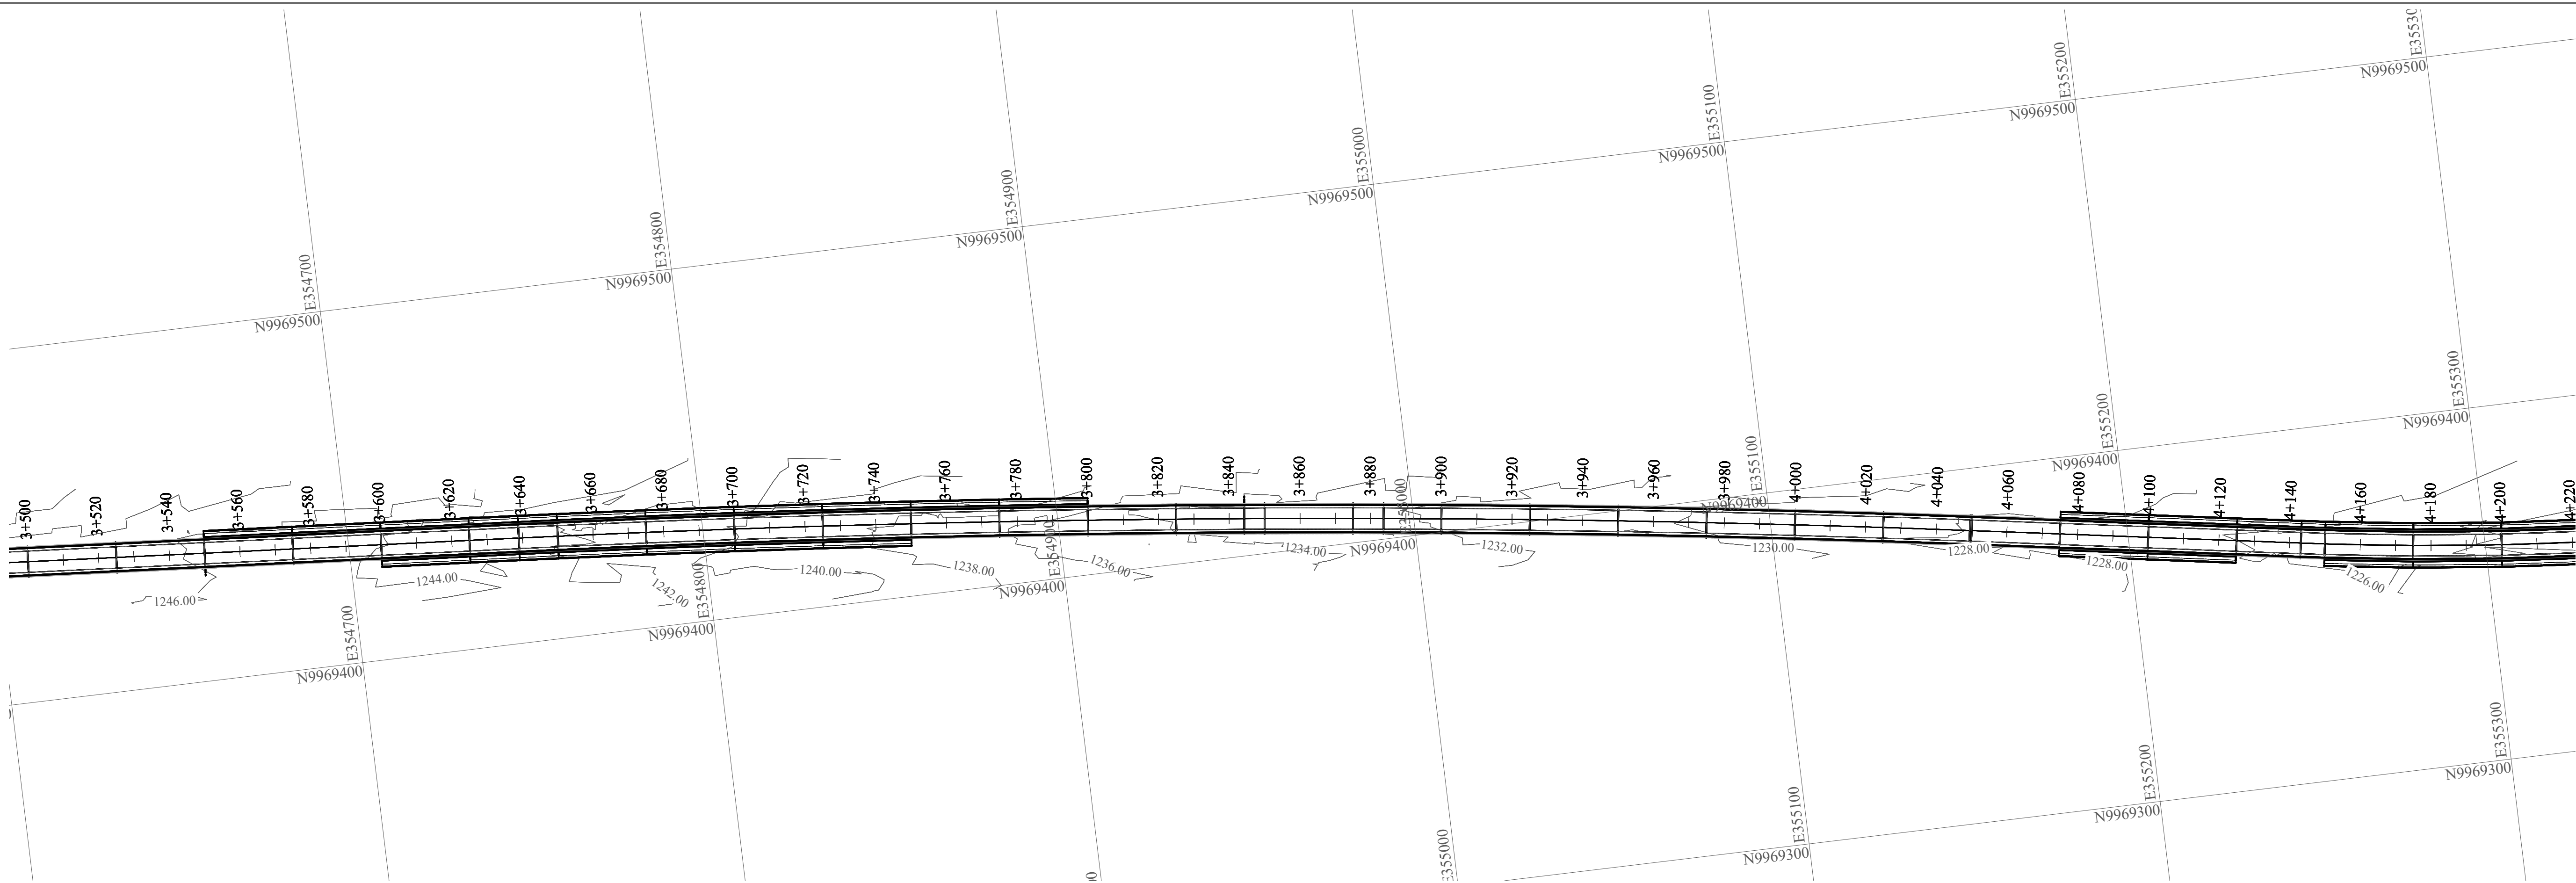

MARIMA - MAKUTANO DESIGN B2 LVS PROFILE CHAINAGE 0+000 - 0+000

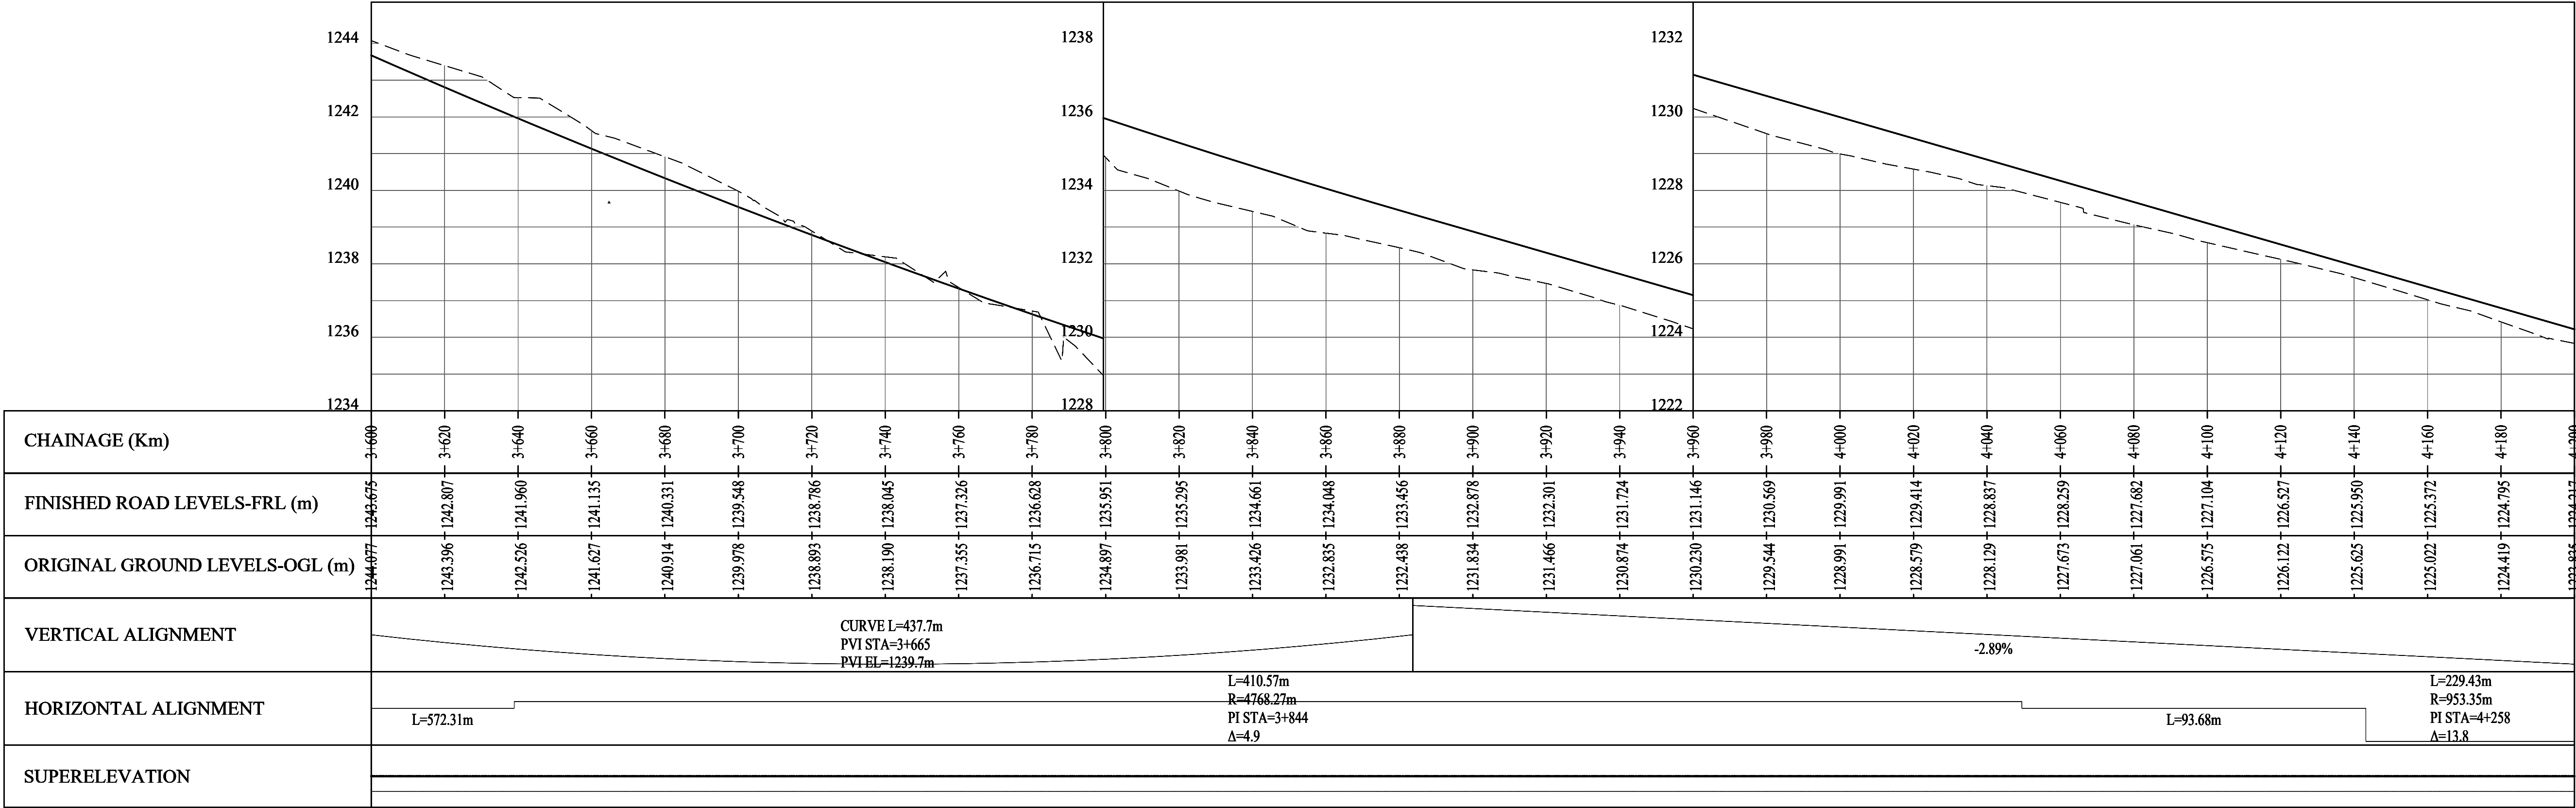

REVISIONS	No.	DATE	DESCRIPTION



Kenya Rural Roads Authority
Bara Bara Plaza,
P.O. Box 48151- 00100, Nairobi. Kenya

DIRECTOR GENERAL
DIRECTOR (PLANNING , DESIGN &ENVIRONMENT)

CONSULTANT:



Runji Consulting Group Ltd
Engineering & Project Management.
3, Kindaruma Road (Off Ngong Road)
P. O. Box 68053-00200 Nairobi
Tel. (020) 2717213/4

PROJECT TITLE:
FINAL AND DETAILED
ENGINEERING DESIGN OF
MARIMA - MAKUTANO ROAD
BACH 2


DRAWING TITLE:
PLAN AND PROFILE
CHAINAGE 3+600 - 4+200

DRAWN BY: S.W.O
DESIGNED BY: C.N.M
CHECKED BY: M.N.J
Scale:1:1000 HORIZONTAL
1:100 VERTICAL

Drg No.CE1045/PP/MM/01
Date : MARCH 2025



MARIMA - MAKUTANO DESIGN B2 LVS PROFILE CHAINAGE 0+000 - 0+800

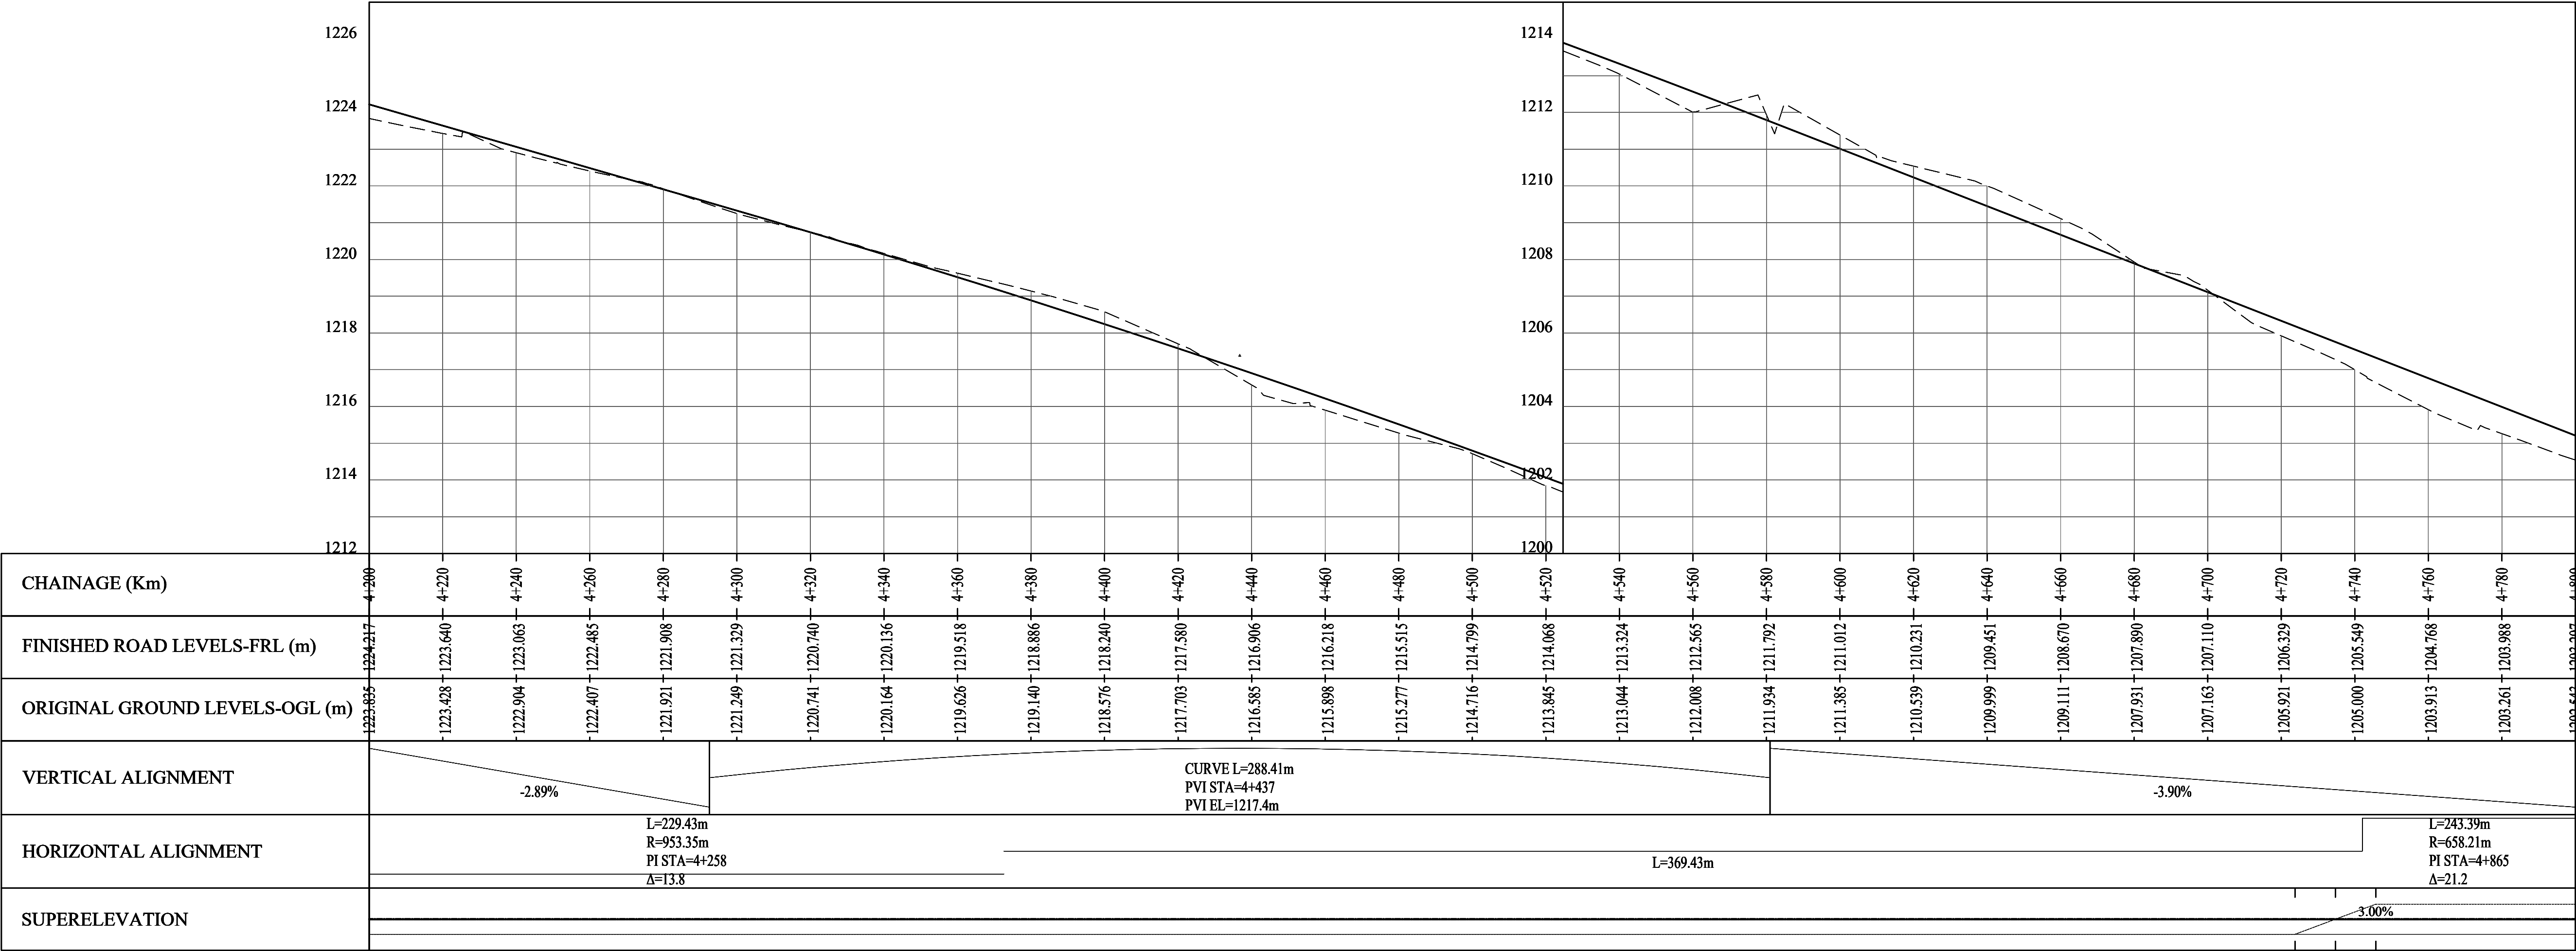

REVISIONS	No.	DATE	DESCRIPTION



Kenya Rural Roads Authority
Bara Bara Plaza,
P.O. Box 48151- 00100, Nairobi. Kenya

DIRECTOR GENERAL
DIRECTOR (PLANNING , DESIGN &ENVIRONMENT)

CONSULTANT:




Runji Consulting Group Ltd
Engineering & Project Management.
3, Kindaruma Road (Off Ngong Road)
P. O. Box 68053-00200 Nairobi
Tel. (020) 2717213/4

PROJECT TITLE:
FINAL AND DETAILED
ENGINEERING DESIGN OF
MARIMA - MAKUTANO ROAD
BACH 2


DRAWING TITLE:
PLAN AND PROFILE
CHAINAGE 4+200 - 4+800

DRAWN BY: S.W.O
DESIGNED BY: C.N.M
CHECKED BY: M.N.J
Scale:1:1000 HORIZONTAL
1:100 VERTICAL

Drg No.CE1045/PP/MM/01
Date : MARCH 2025

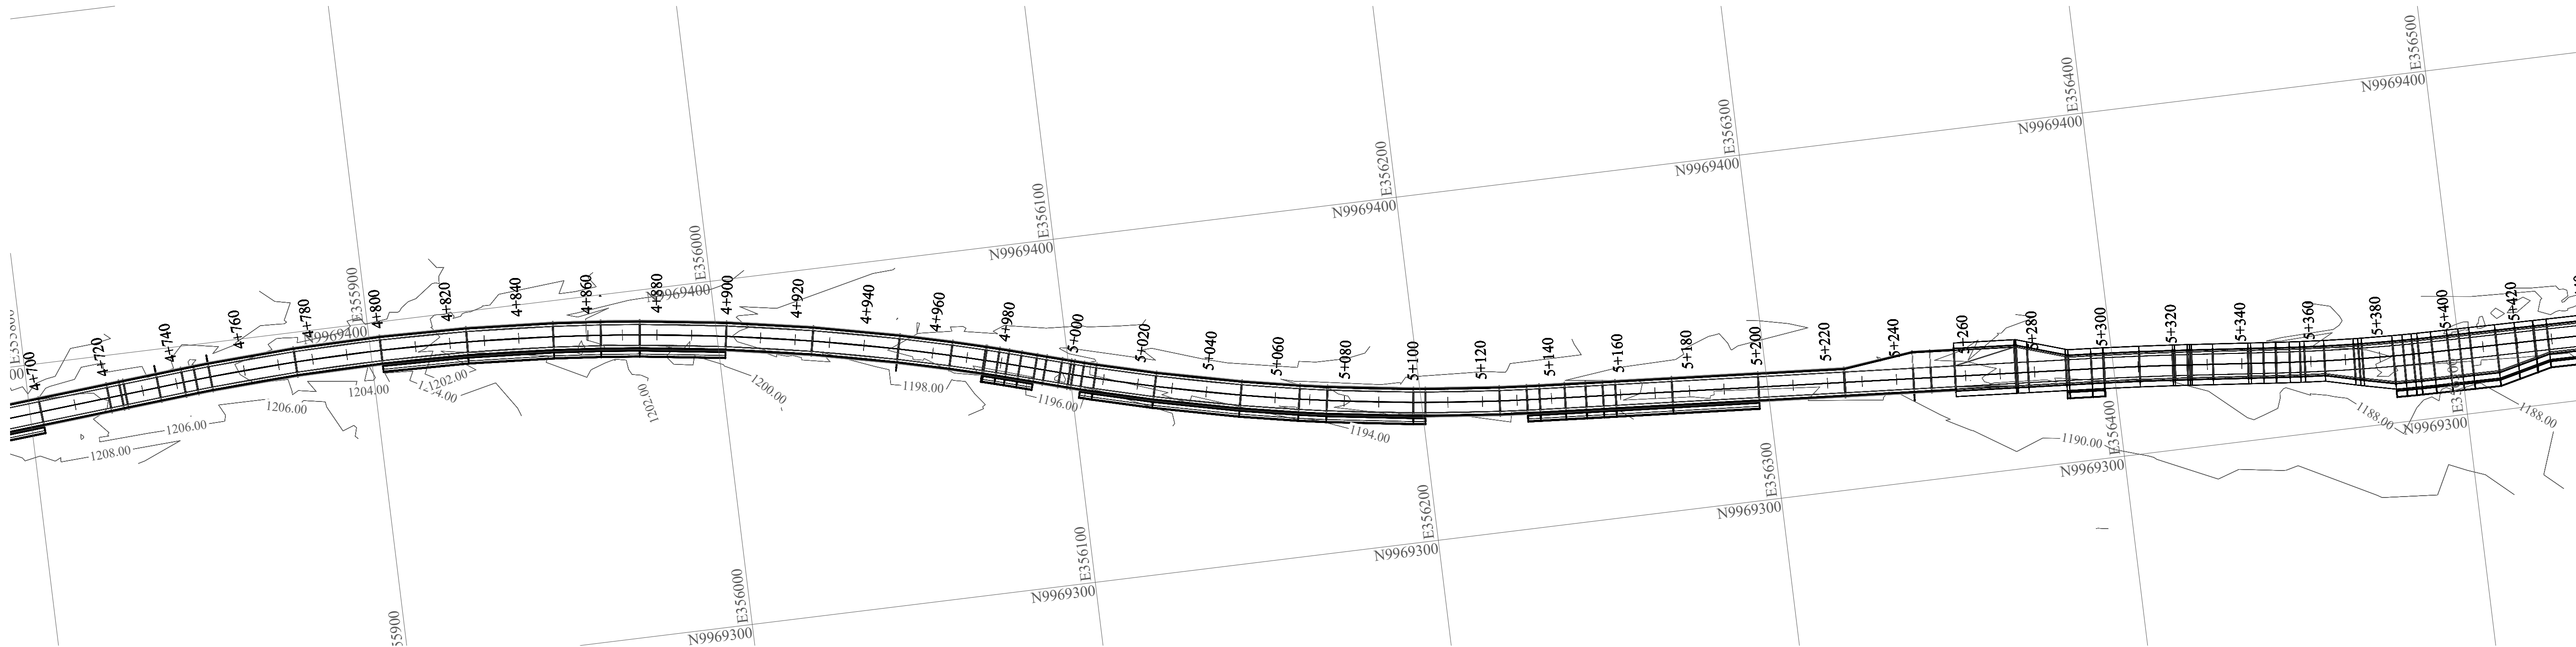

MARIMA - MAKUTANO DESIGN B2 LVS PROFILE CHAINAGE 4+800 - 5+400

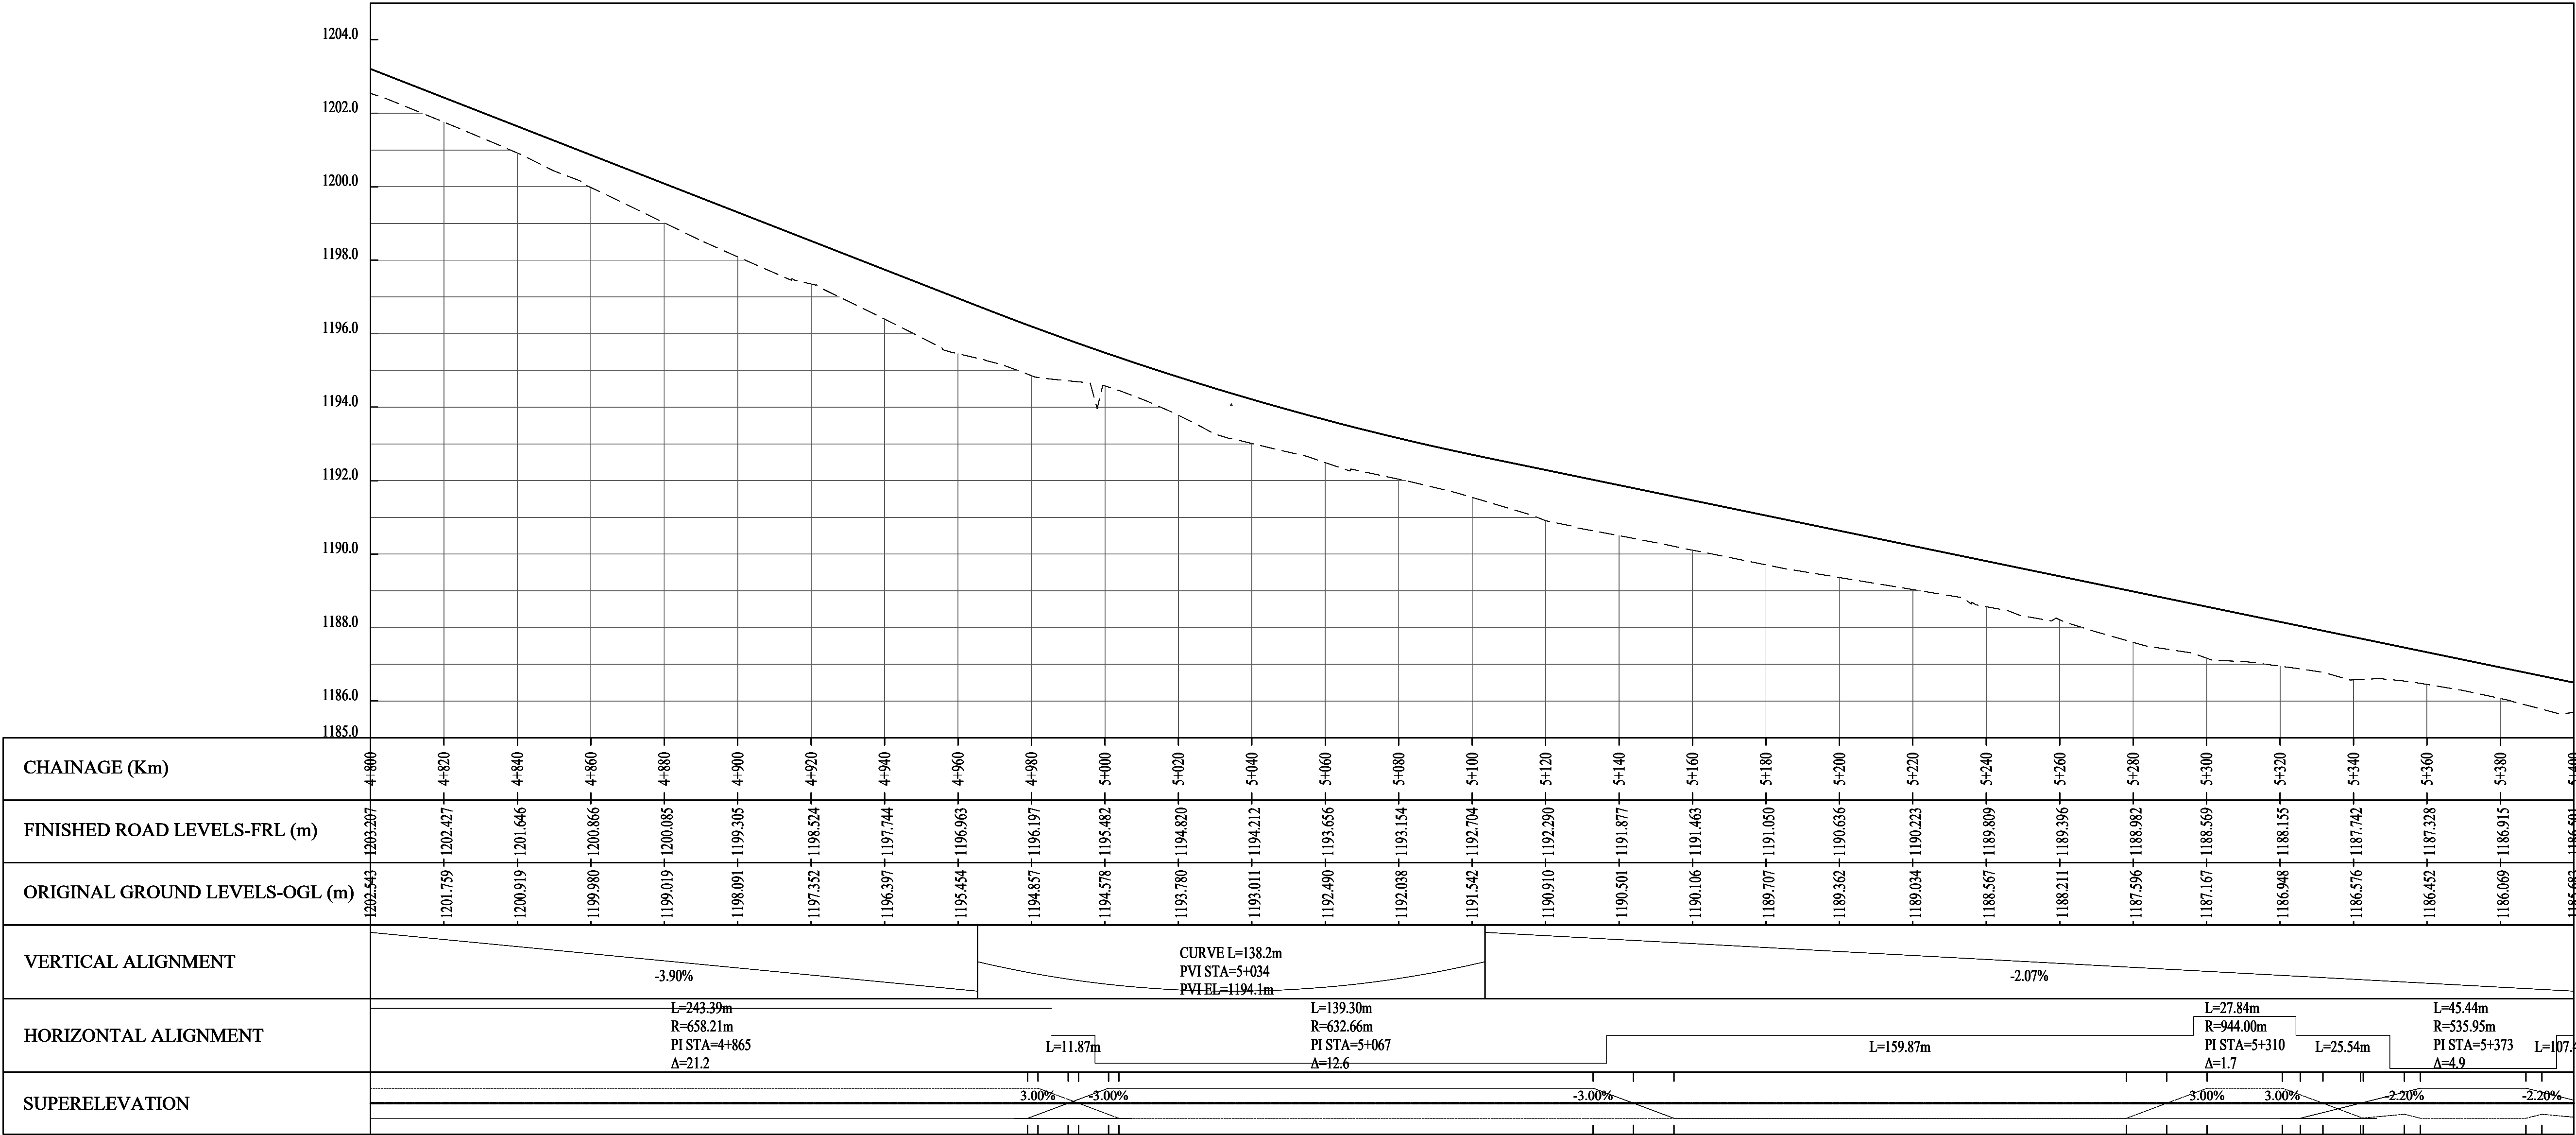

REVISIONS	No.	DATE	DESCRIPTION



Kenya Rural Roads Authority
Bara Bara Plaza,
P.O. Box 48151- 00100, Nairobi. Kenya

DIRECTOR GENERAL
DIRECTOR (PLANNING , DESIGN &ENVIRONMENT)

CONSULTANT:
 **Runji Consulting Group Ltd**
Engineering & Project Management.
3, Kindaruma Road (Off Ngong Road)
P. O. Box 68053-00200 Nairobi
Tel. (020) 2717213/4

PROJECT TITLE:
FINAL AND DETAILED
ENGINEERING DESIGN OF
MARIMA - MAKUTANO ROAD
BACH 2

DRAWING TITLE:
PLAN AND PROFILE
CHAINAGE 4+800 - 5+400

DRAWN BY: S.W.O
DESIGNED BY: C.N.M
CHECKED BY: M.N.J


Scale:1:1000 HORIZONTAL
1:100 VERTICAL

Drg No.CE1045/PP/MM/01

Date : MARCH 2025



MARIMA - MAKUTANO DESIGN B2 LVS PROFILE CHAINAGE 5+400 - 0+084.39

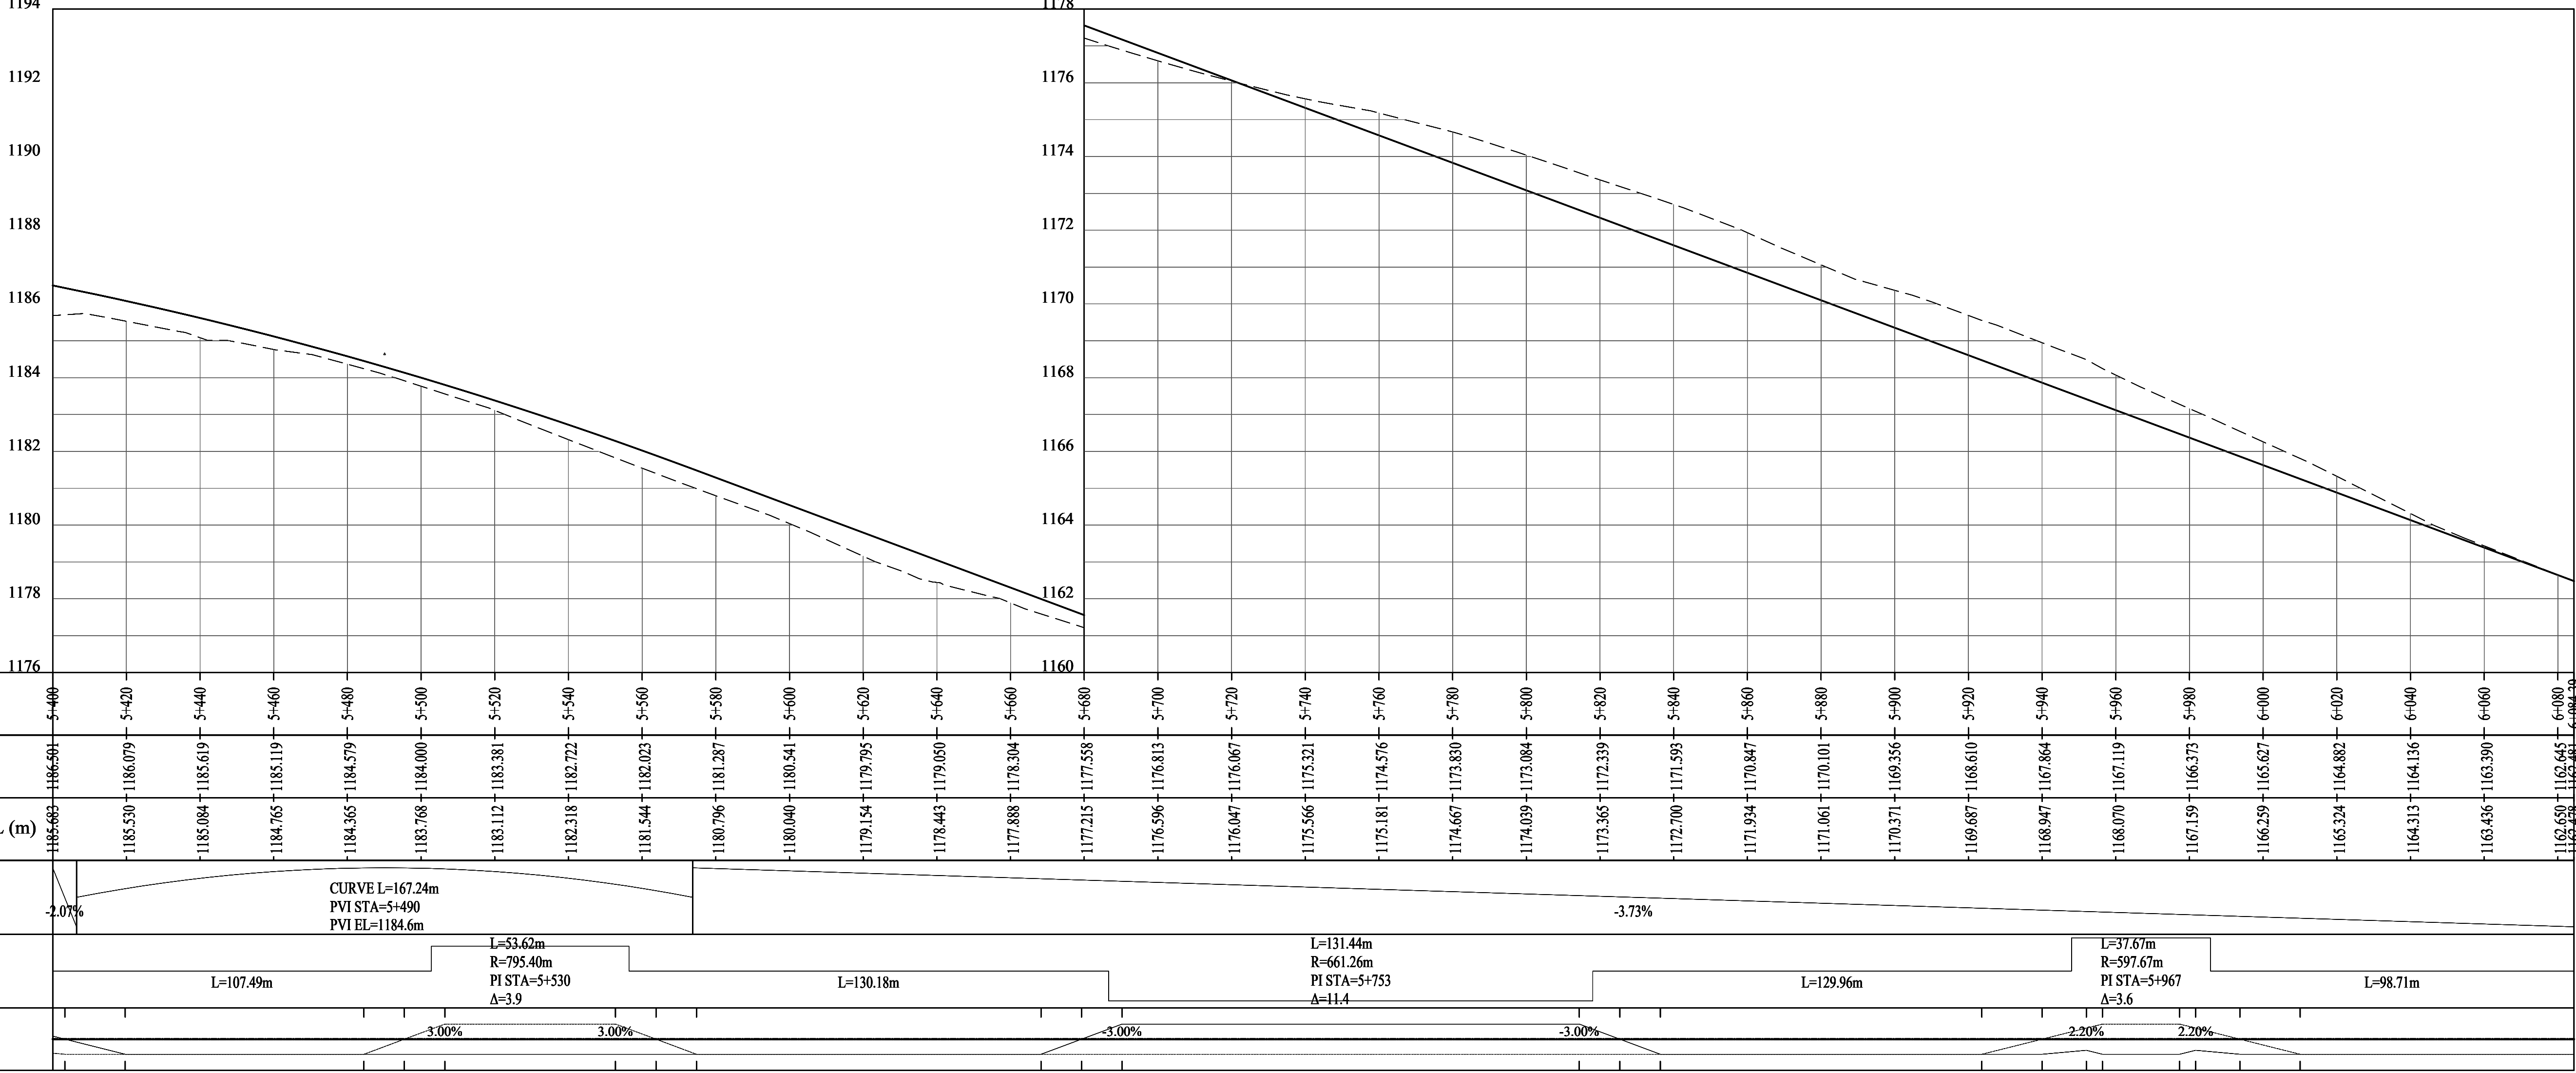

MARIMA - MAKUTANO DESIGN B2 LVS PROFILE CHAINAGE 0+000 - 0+600

REVISIONS	No.	DATE	DESCRIPTION



Kenya Rural Roads Authority
Bara Bara Plaza,
P.O. Box 48151- 00100, Nairobi. Kenya

DIRECTOR GENERAL
DIRECTOR (PLANNING , DESIGN &ENVIRONMENT)



Runji Consulting Group Ltd
Engineering & Project Management.
3, Kindaruma Road (Off Ngong Road)
P. O. Box 68053-00200 Nairobi
Tel. (020) 2717213/4

PROJECT TITLE:
FINAL AND DETAILED
ENGINEERING DESIGN OF
MARIMA - MAKUTANO ROAD
BACH 2

DRAWING TITLE:
PLAN AND PROFILE
CHAINAGE 5+400 - 6+084.39


DRAWN BY: S.W.O
DESIGNED BY: C.N.M
CHECKED BY: M.N.J

Scale:1:1000 HORIZONTAL
1:100 VERTICAL

Drg No.CE1045/PP/MM/01

Date : MARCH 2025

TYPICAL CROSS-SECTION

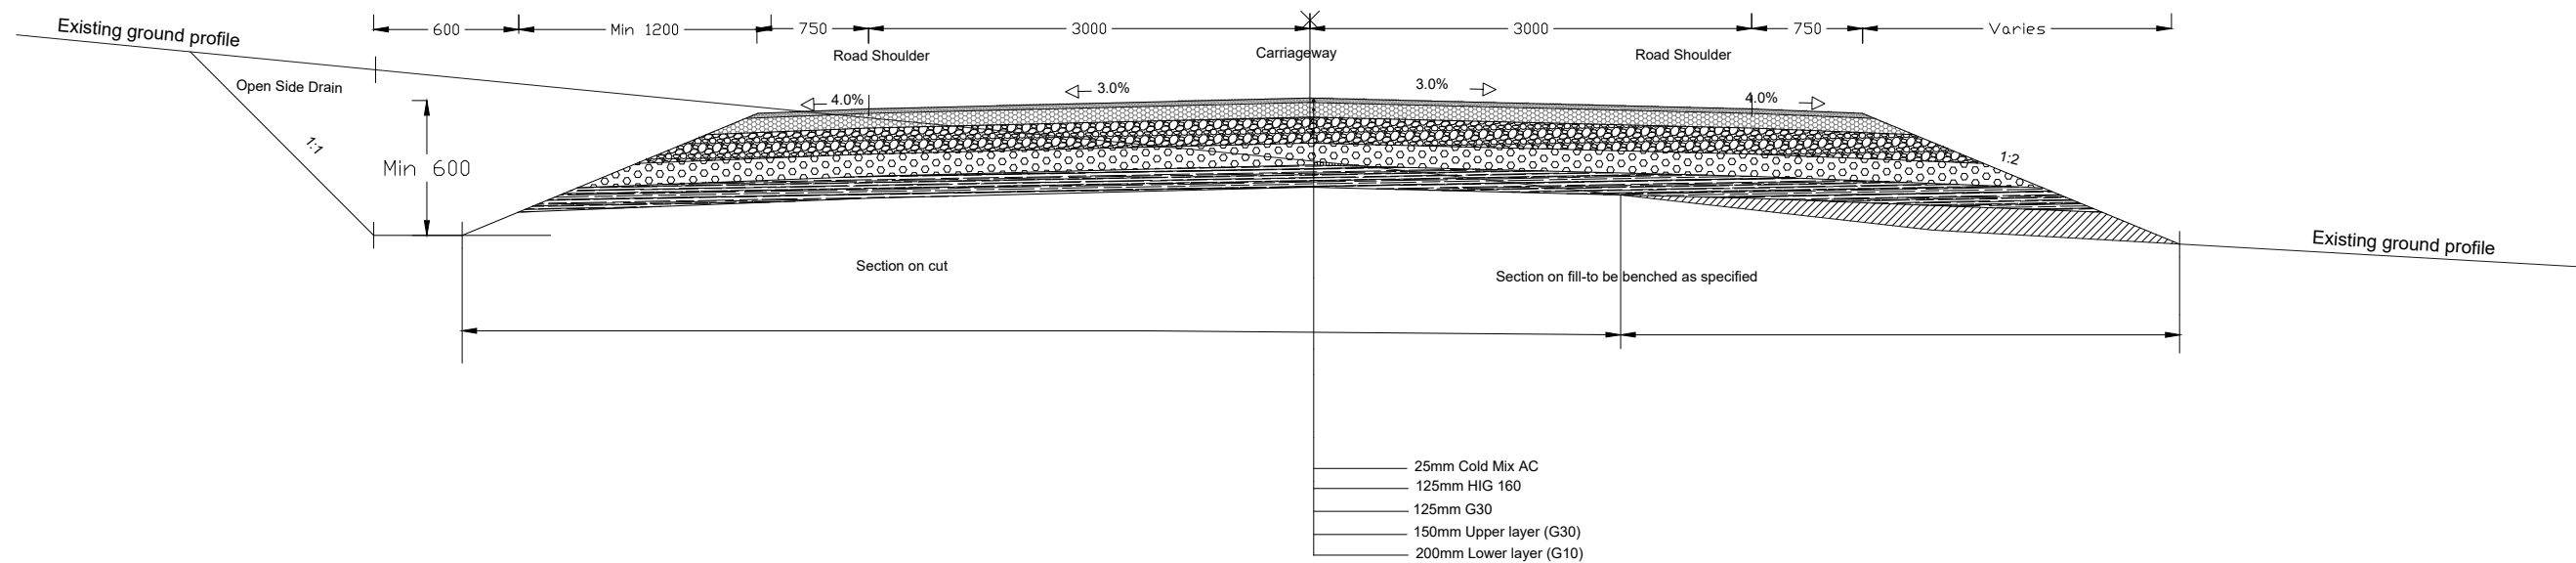

MARIMA MAKUTANO TYPICAL CROSS-SECTION OPTION 1

SCALE 1:50

GENERAL NOTES:

1. Final fill slopes 1:4 where $H_f \leq 1.0\text{m}$
1:2 where $H_f \quad 1.0\text{m} \leq H \leq 3.0\text{m}$
1:1.5 where $H_f \leq 3.0\text{m}$
2. Cutting backslopes may be steepened as instructed at culvert locations to minimise pipe extensions.
3. Cutting Backslopes 1:3 where $H_c \leq 1.0\text{m}$
1:2 where $H_c \quad 1.0\text{m} \leq H \leq 3.0\text{m}$
1:1.5 where $H_c \leq 3.0\text{m}$
1:0.5 in rock cut
4. Width of side ditches 1.0m or wider as instruted by the Engineer.
5. Final shoulder width to be 2.0m where guard rails are instructed.

Slope benching details

REVISIONS	No.	DATE	DESCRIPTION



Kenya Rural Roads Authority
Bara Bara Plaza,
P.O. BOX 8151-00100, Nairobi. Kenya

DIRECTOR GENERAL
DIRECTOR (PLANNING , DESIGN &ENVIRONMENT)


Consultant:
Runji Consulting Group Ltd
Engineering & Project Management.
3, Kindaruma Road (Off Ngong Road)
P. O. Box 68053-00200 Nairobi
Tel. (020) 2717213/4

PROJECT TITLE:
FINAL DETAILED ENGINEERING DESIGN
OF MARIMA MAKUTANO ROAD

DRAWING TITLE:
TYPICAL CROSS SECTION FOR
MARIMA – MAKUTANO ROAD
PAVEMENT BATCH 2

DRAWN BY: SWD
DESIGNED BY: CNM
CHECKED BY: MJN
Scale: AS SHOWN

Drg No. CE1045/TD/MM/01
Date : MARCH 2025

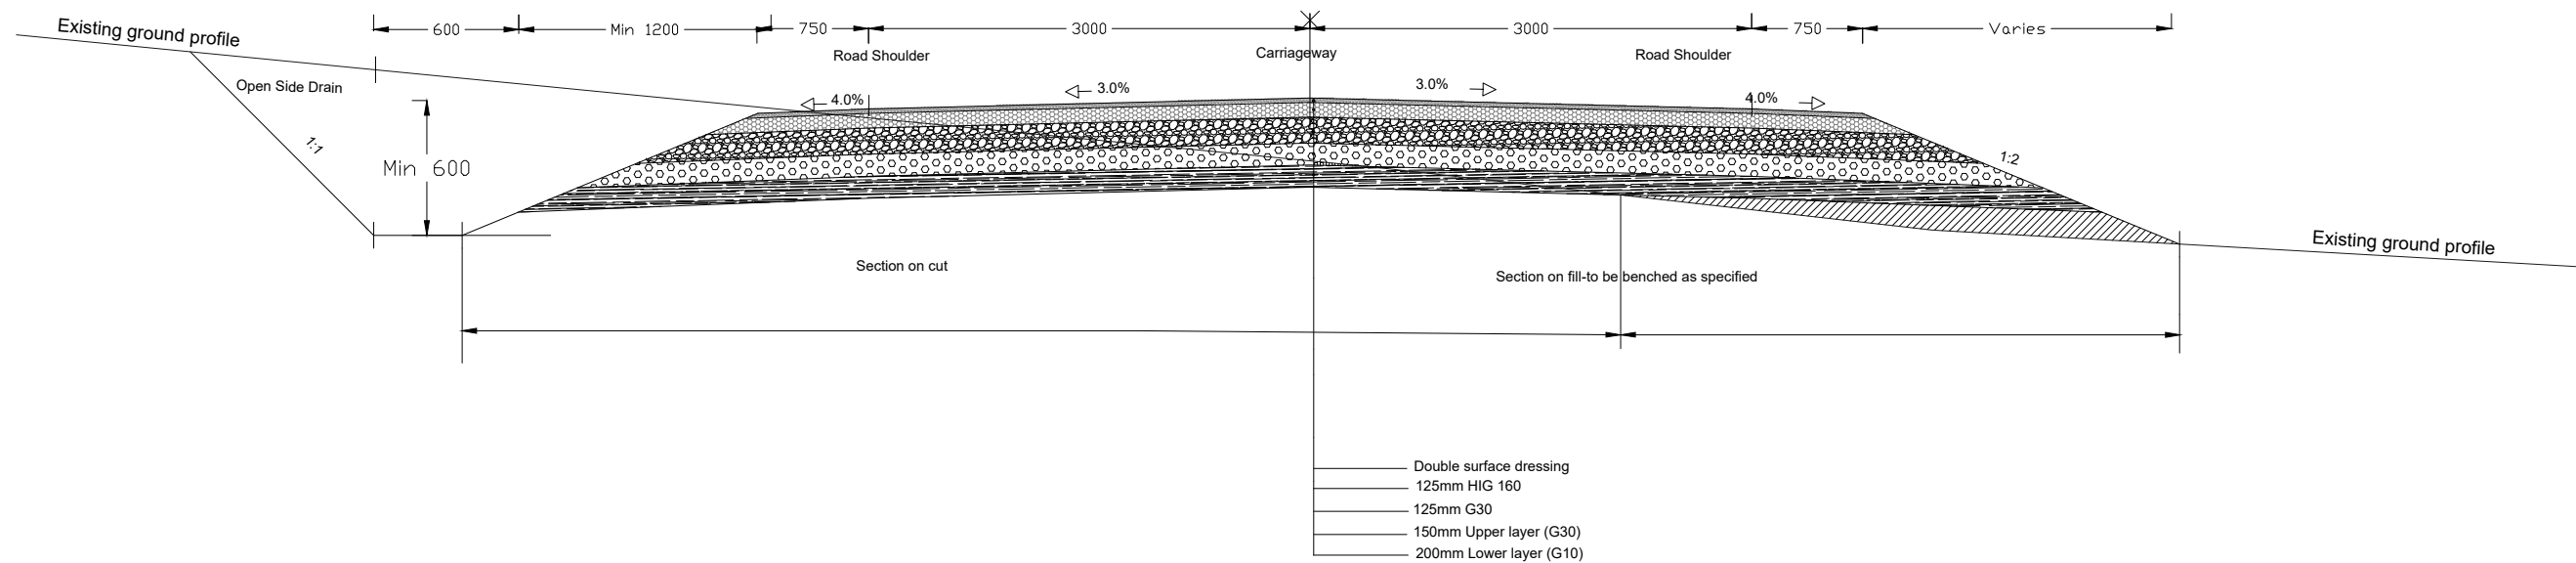


MARIMA MAKUTANO TYPICAL CROSS-SECTION OPTION 2

SCALE 1:50

GENERAL NOTES:


1. Final fill slopes 1:4 where $H_f \leq 1.0m$
1:2 where $H_f = 1.0m \leq H \leq 3.0m$
1:1.5 where $H_f \leq 3.0m$
2. Cutting backslopes may be steepened as instructed at culvert locations to minimise pipe extensions.
3. Cutting Backslopes 1:3 where $H_c \leq 1.0m$
1:2 where $H_c = 1.0m \leq H \leq 3.0m$
1:1.5 where $H_c \leq 3.0m$
1:0.5 in rock cut
4. Width of side ditches 1.0m or wider as instruted by the Engineer.
5. Final shoulder width to be 2.0m where guard rails are instructed.

Slope benching details

 REVISIONS	No.	DATE	DESCRIPTION	 Kenya Rural Roads Authority Bara Bara Plaza, P.O. Box 8151-00100, Nairobi. Kenya	DIRECTOR GENERAL		 Consultant: Runji Consulting Group Ltd Engineering & Project Management. 3, Kindaruma Road (Off Ngong Road) P. O. Box 68053-00200 Nairobi Tel. (020) 2717213/4	PROJECT TITLE: FINAL DETAILED ENGINEERING DESIGN OF MARIMA MAKUTANO ROAD	DRAWING TITLE: TYPICAL CROSS SECTION FOR MARIMA – MAKUTANO ROAD PAVEMENT BATCH 2	DRAWN BY: SWD DESIGNED BY: CNM CHECKED BY: MJN		Drg No. CE1045/TD/MM/02				
					DIRECTOR (PLANNING , DESIGN &ENVIRONMENT)											
								Scale: AS SHOWN				Date : MARCH 2025				

TYPICAL CULVERT DRAWINGS


FIGURE H.8 - HEADWALL TYPE 1 (HEAD AND WINGWALLS)

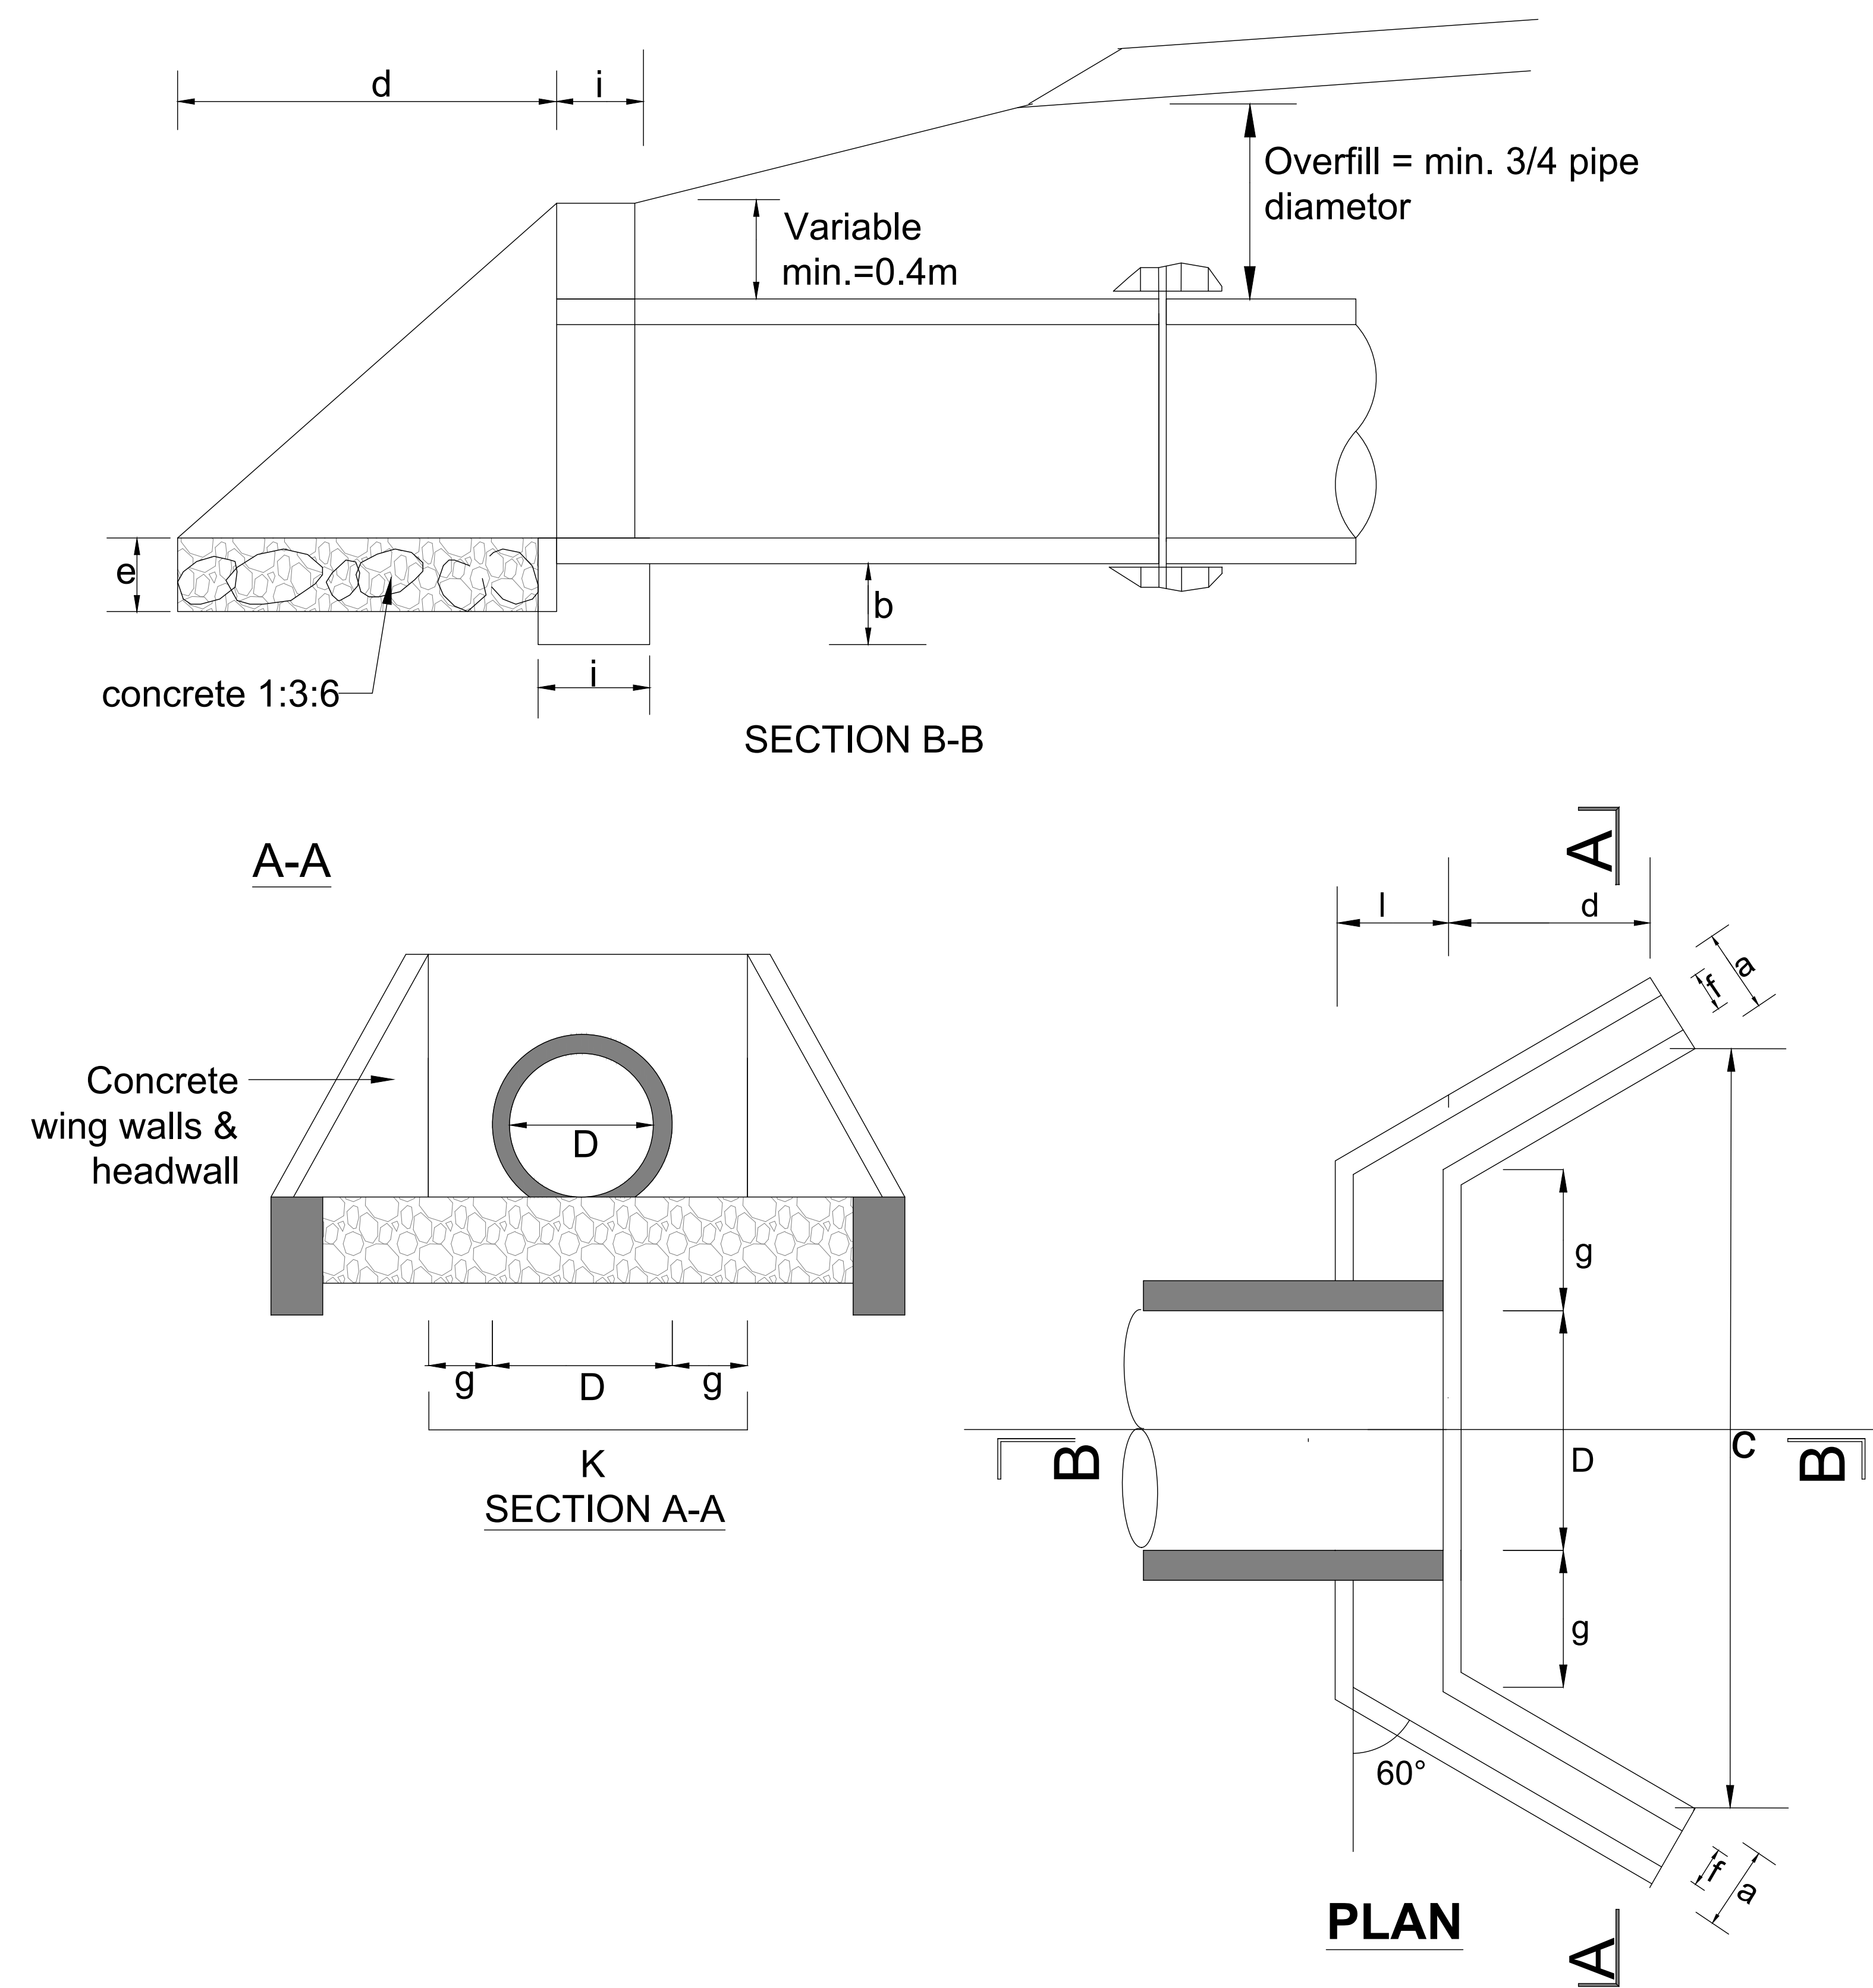

DIMENSIONS AND MATERIAL REQUIREMENTS

PIPE DIAMETER IN (M)			TYPE A			TYPE B		
			(CONCRETE BLOCKS)			(STONE MASONRY)		
			450	600	900	450	600	900
DIMENSION		UNIT						
a	FOUNDATION	m	0.30	0.30	0.30	0.40	0.40	0.60
b	FOUNDATION	m	0.30	0.30	0.40	0.30	0.30	0.40
c	FOUNDATION		2.20	2.35	2.89	2.20	2.35	2.89
d	APRON	m	1.00	1.00	1.20	1.00	1.00	1.20
e	APRON	m	0.20	0.20	0.20	0.20	0.20	0.20
f	WALL	m	0.20	0.20	0.20	0.40	0.40	0.40
g	WALL	m	0.30	0.30	0.30	0.30	0.30	0.30
h	WALL	m	1.15	1.15	1.39	1.15	1.15	1.39
i	WALL	m	0.20	0.20	0.20	0.40	0.40	0.40
k	APRON	m	1.05	1.20	1.50	1.05	1.20	1.50
MATERIAL REQUIREMENT								
FOUNDATION								
	(Concrete)	m3	0.3	0.32	0.51	0.4	0.42	1.03
HEAD/WINGWALLS								
	(Concrete/)	m3	0.4	0.47	0.67	0.8	0.93	1.35
APRON								
	(Concrete)	m3	0.33	0.36	0.53	0.33	0.36	0.53


FIGURE H.9 - HEADWALL TYPE 2 (DROP INLETS)

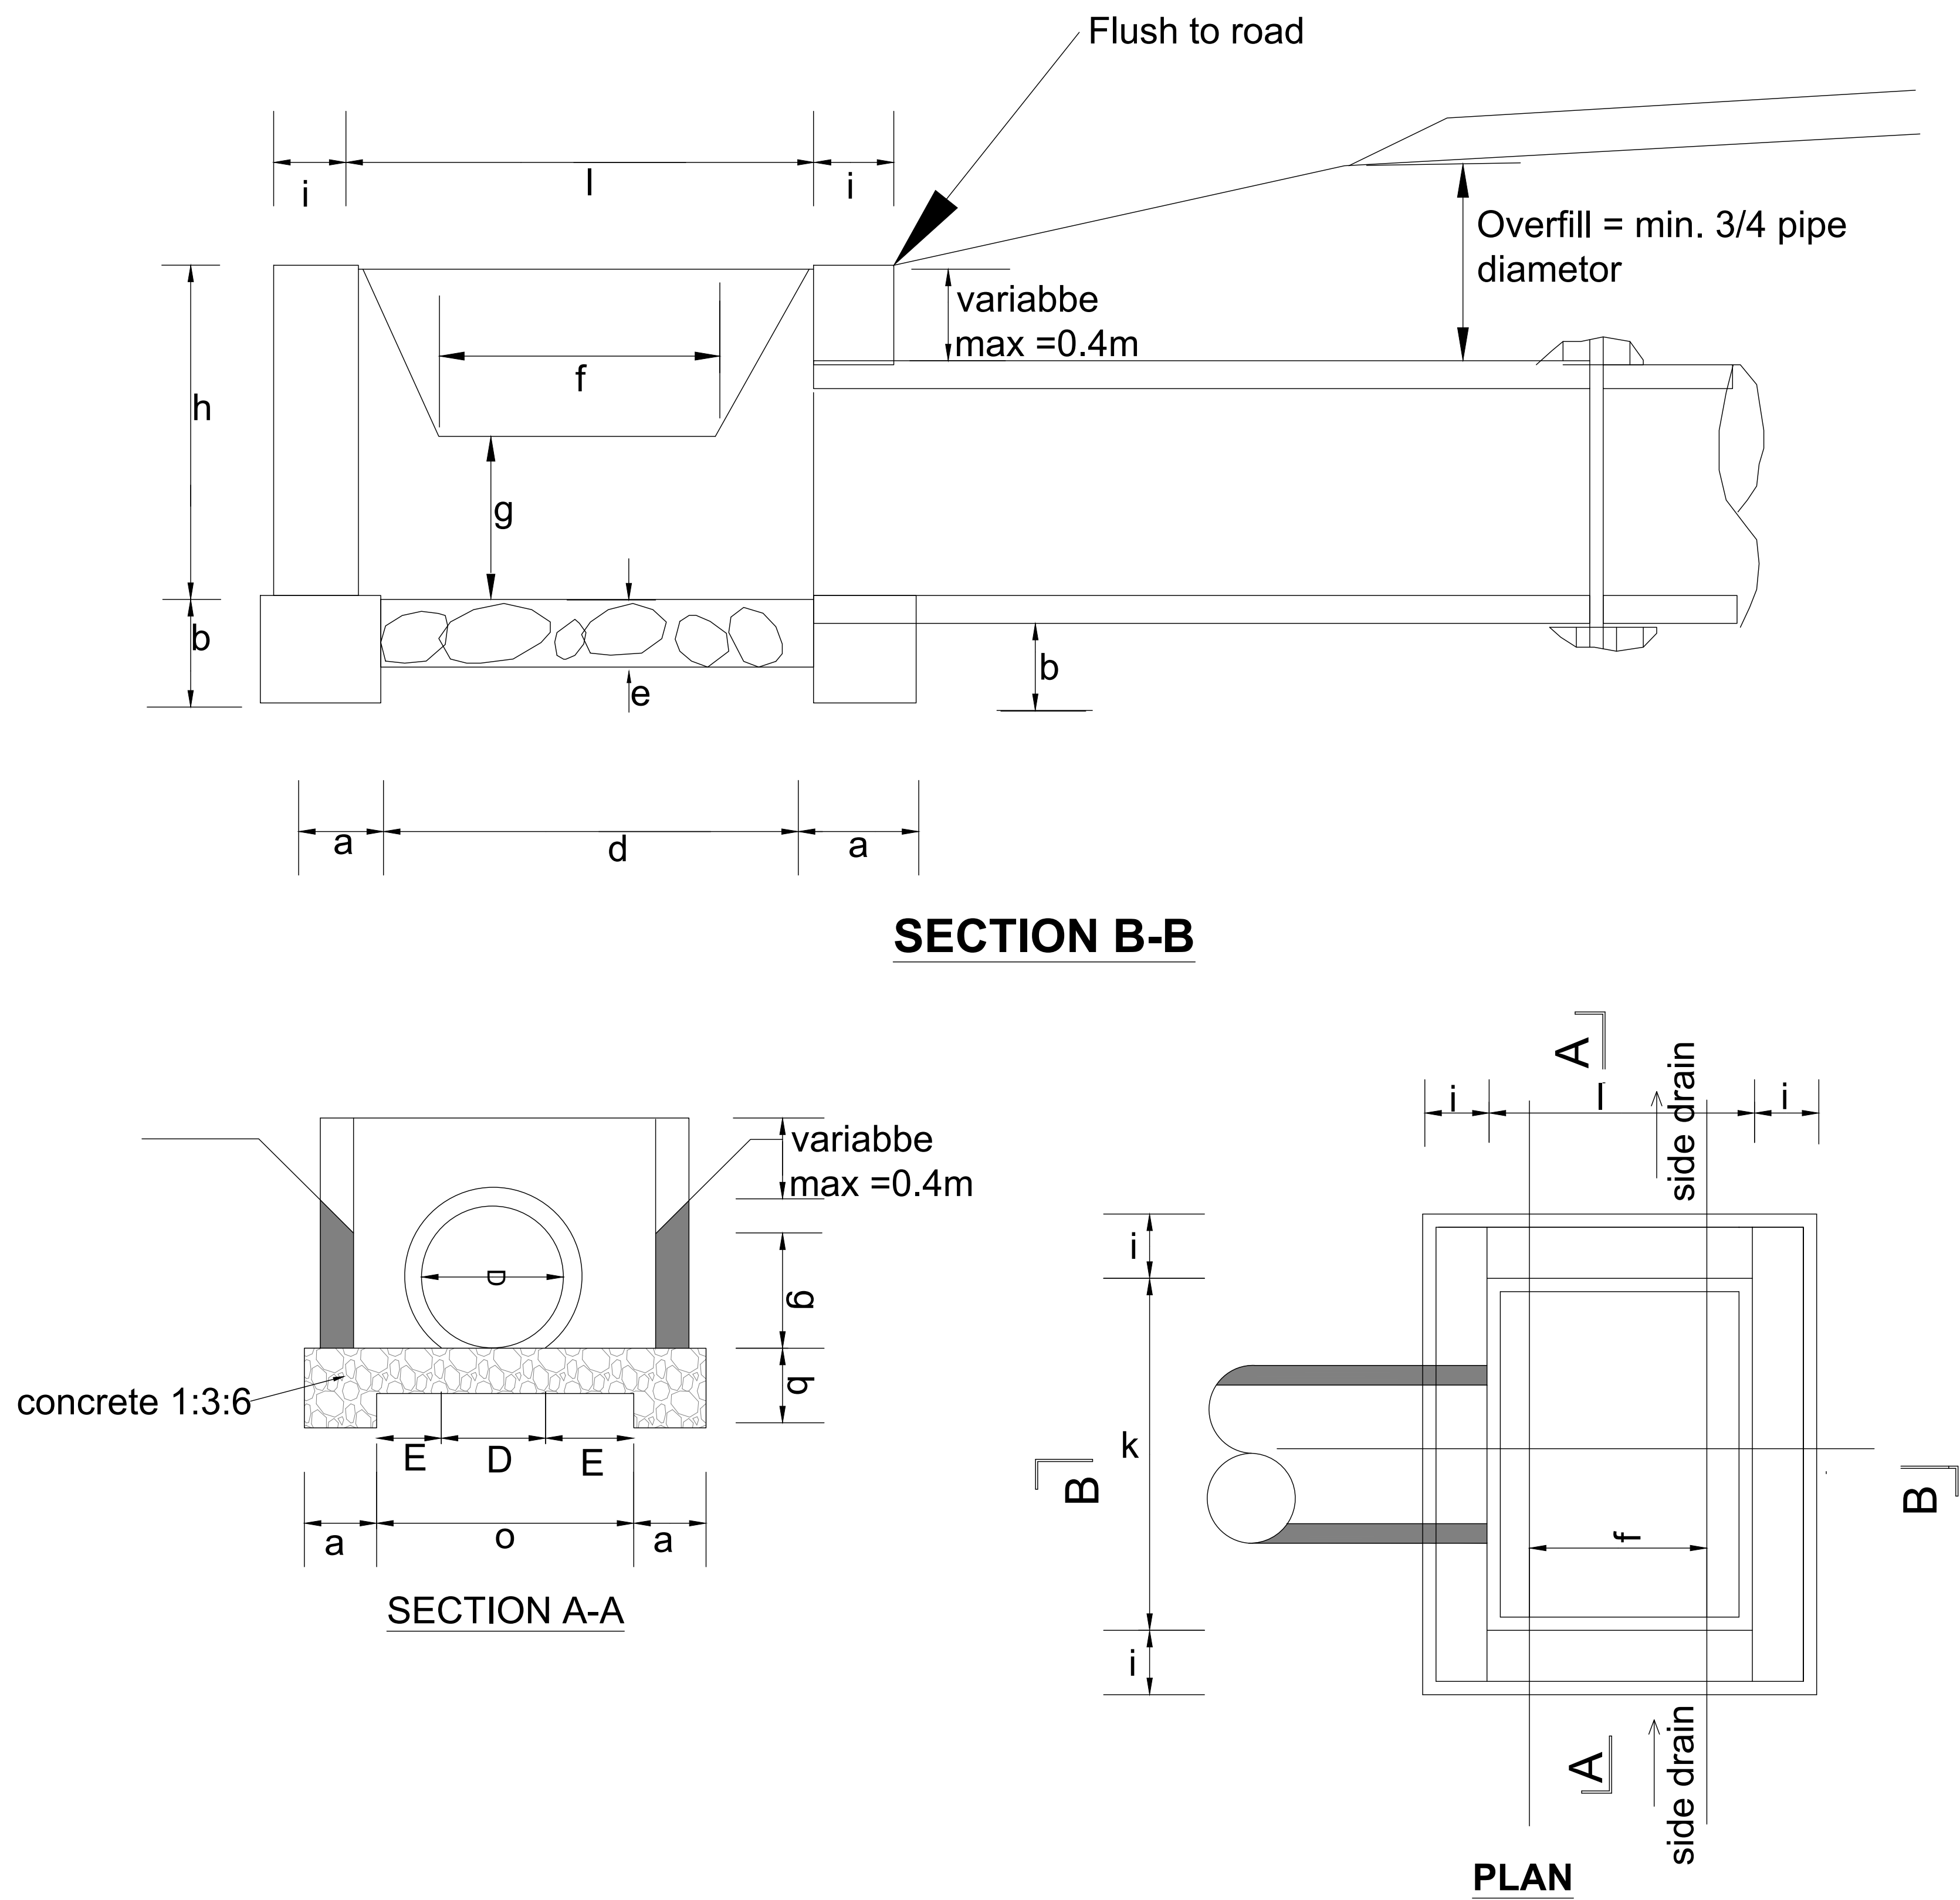

DIMENSIONS AND MATERIAL REQUIREMENTS

PIPE DIAMETER IN (M)			TYPE A			TYPE B		
			(CONCRETE BLOCKS)			(STONE MASONRY)		
			450	600	900	450	600	900
DIMENSION	UNIT							
a	FOUNDATION	m	0.30	0.30	0.30	0.40	0.40	0.40
b	FOUNDATION	m	0.30	0.30	0.30	0.30	0.30	0.30
c	FOUNDATION	m	1.10	1.10	1.40	1.20	1.20	1.50
d	APRON	m	0.90	0.90	0.90	1.00	1.00	1.00
e	APRON	m	0.20	0.20	0.20	0.20	0.20	0.20
f	DROP INLET	m	0.60	0.60	0.60	0.60	0.60	0.60
g	DROP INLET	m	0.30	0.40	0.60	0.30	0.40	0.60
h	DROP INLET	m	0.60	0.80	1.20	0.60	0.80	1.20
i	DROP INLET	m	0.20	0.20	0.20	0.40	0.40	0.40
k	DROP INLET	m	1.20	1.20	1.50	1.20	1.20	1.50
l	DROP INLET	m	1.00	1.00	1.00	1.00	1.00	1.00
m	DROP INLET	m	0.38	0.30	0.30	0.38	0.30	0.30
MATERIAL REQUIREMENT								
FOUNDATION								
(Concrete)	m3		0.47	0.47	0.52	0.72	0.72	0.79
HEAD/WINGWALLS								
(Concrete/Masonry)	m3		0.53	0.69	1.11	1.24	1.63	2.61
APRON								
(Concrete)	m3		0.24	0.24	0.30	0.24	0.24	0.30

FIGURE H.12 - HEADWALL TYPE 4 (FOR ACCESS CULVERT)

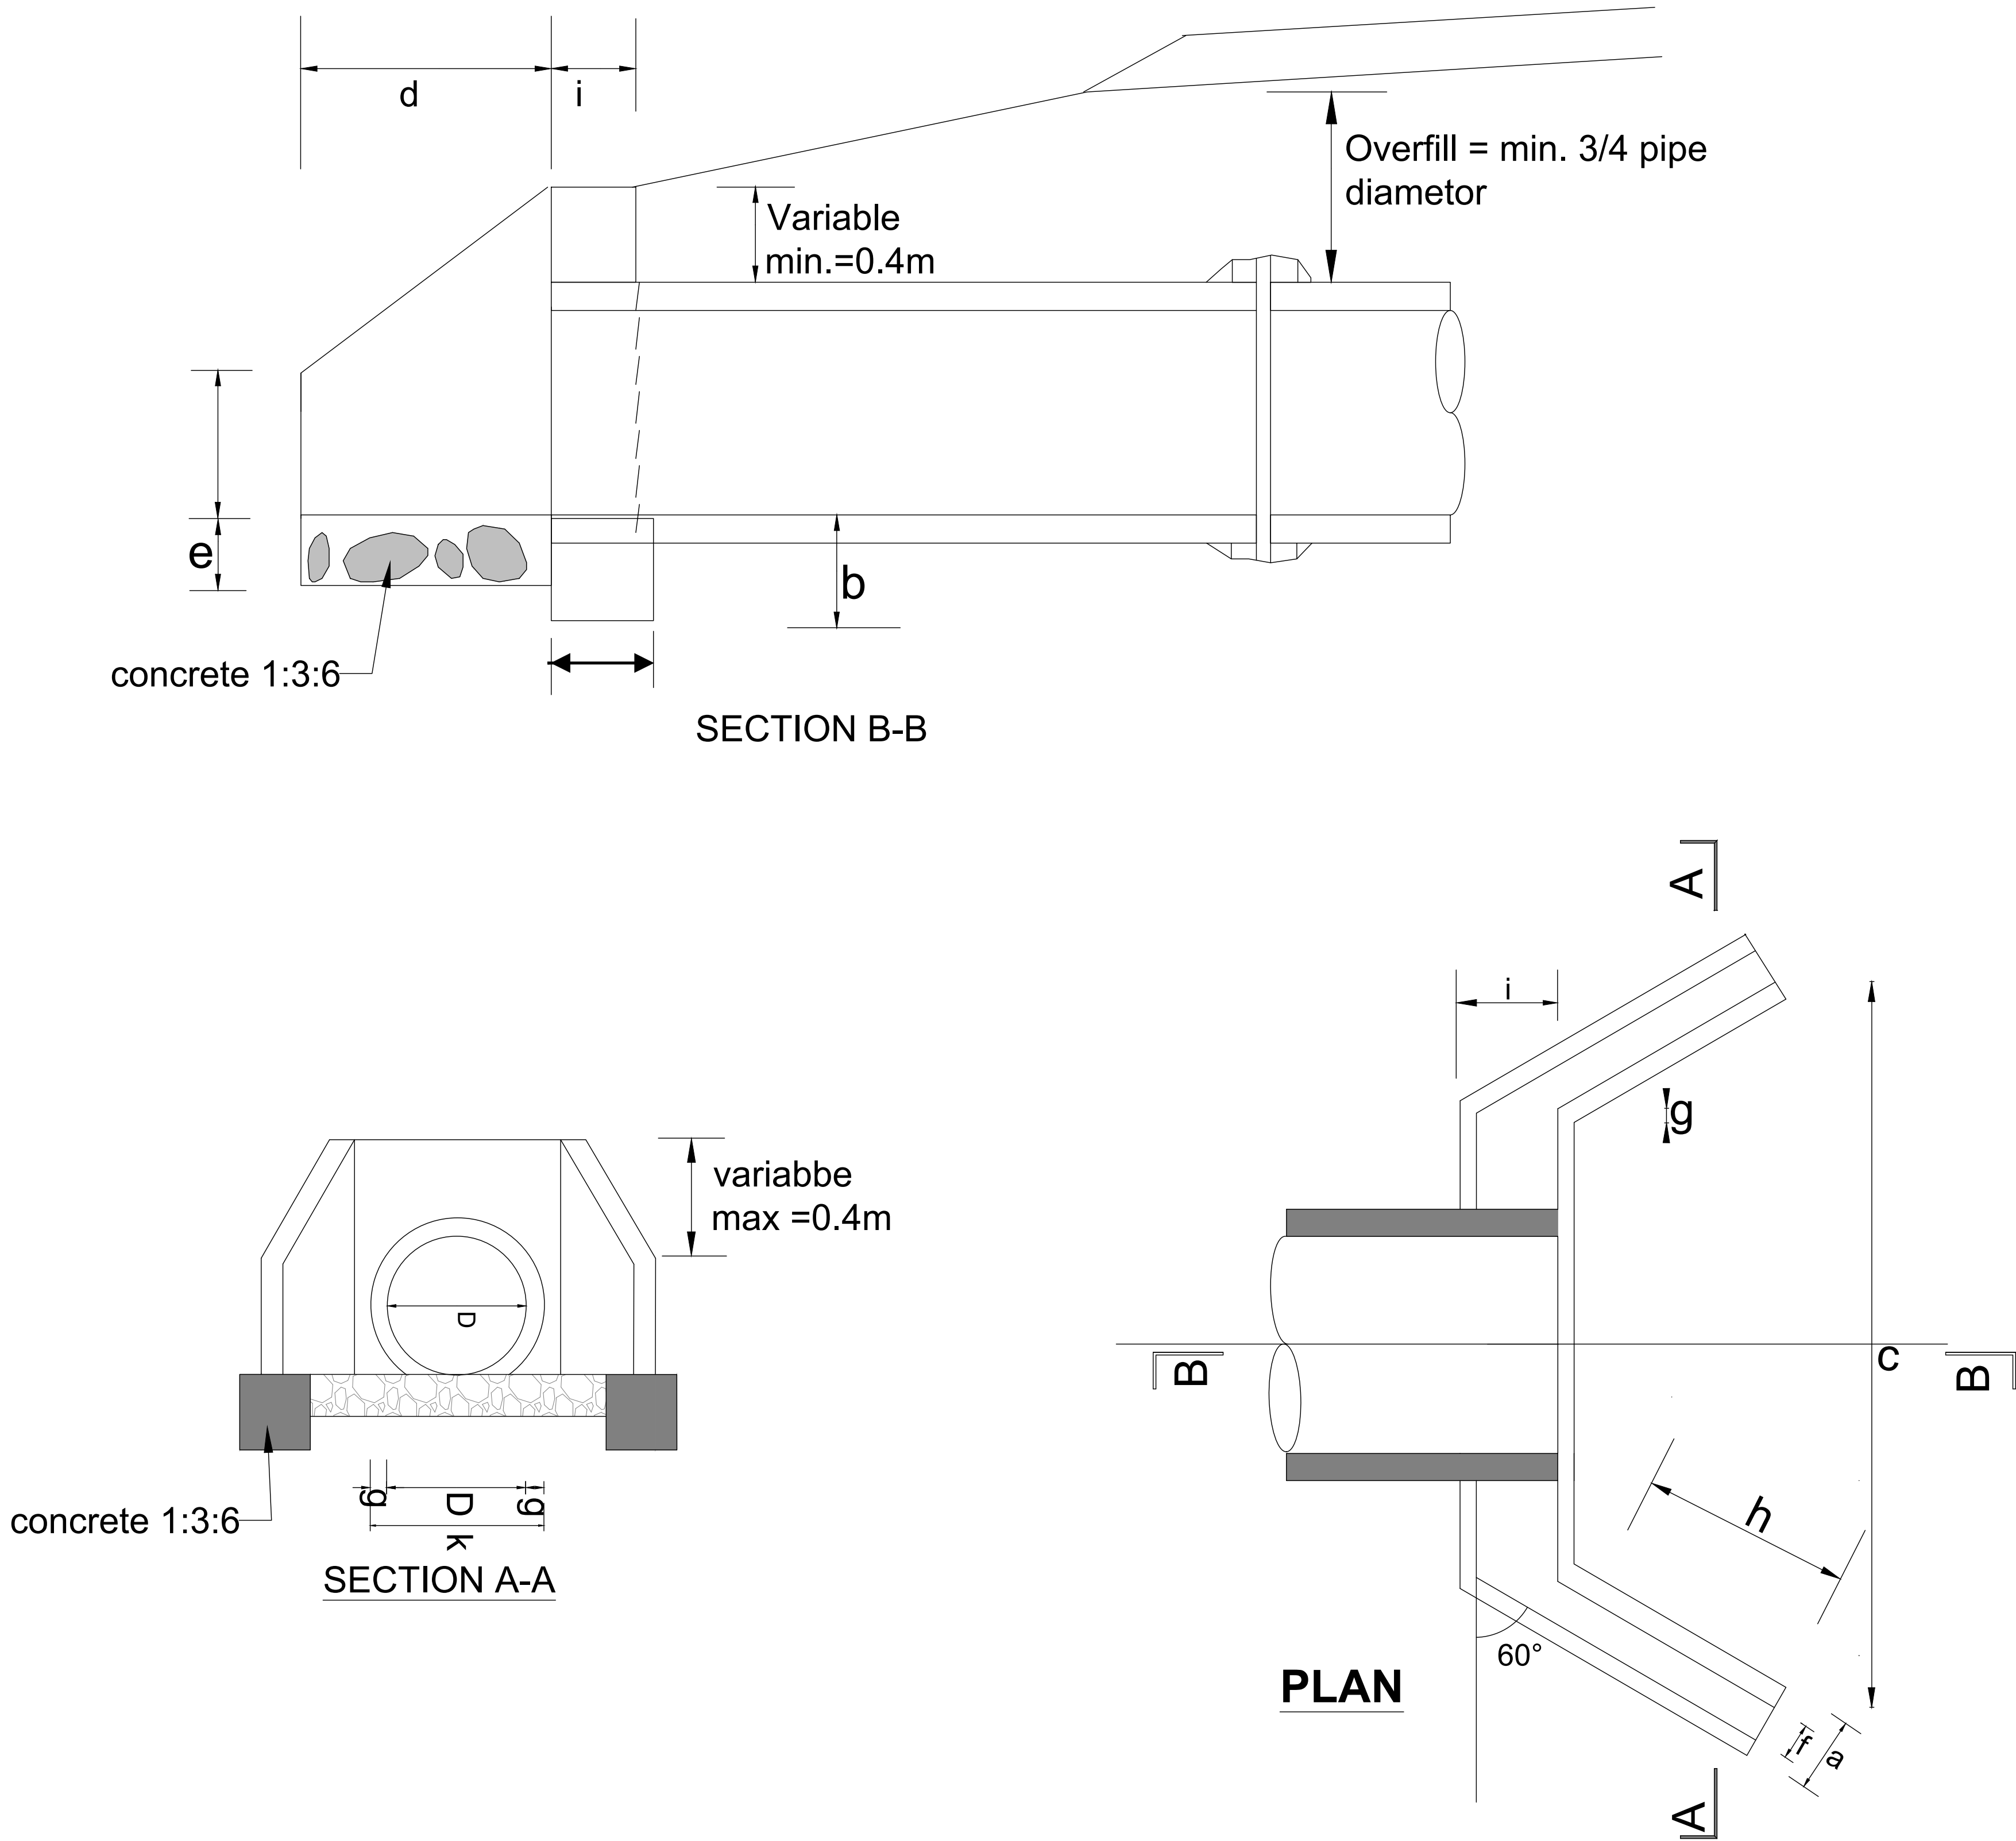


DIMENSIONS AND MATERIAL REQUIREMENTS							
PIPE DIAMETER IN (M)		TYPE A (CONCRETE BLOCKS)			TYPE B (STONE MASONRY)		
		450	600	900	450	600	900
DIMENSION		UNIT					
a	FOUNDATION	m	0.30	0.30		0.40	0.40
b	FOUNDATION	m	0.30	0.30		0.30	0.30
c	APRON		1.34	1.49		1.34	1.49
d	APRON	m	0.60	0.60		0.60	0.60
e	APRON	m		0.20		0.20	0.20
f	WINGWALLS	m	0.20	0.20		0.40	0.40
g	WINGWALLS	m	0.10	0.10		0.10	0.10
h	HEADWALLS	m	0.69	0.69		0.69	0.69
l	HEADWALLS	m	0.20	0.20		0.40	0.40
k	HEADWALLS	m	0.65	0.80		0.65	0.80
l	HEADWALLS	m	0.40	0.40		0.40	0.40
MATERIAL REQUIREMENT							
FOUNDATION							
(Concrete 1:2:4, 1:3:6)		m3	0.18	0.2		0.24	0.26
HEAD/WINGWALLS							
(Concrete/Masonry)		m3	0.25	0.29		0.50	0.58
APRON		m3	0.12	0.14		0.12	0.14

No.	DATE	DESCRIPTION



Kenya Rural Roads Authority
Bara Bara Plaza,
P.O. Box 48151- 00100, Nairobi. Kenya

DIRECTOR GENERAL	
DIRECTOR (PLANNING , DESIGN &ENVIRONMENT)	

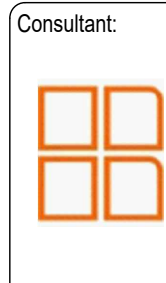

Runji Consulting Group Ltd
Engineering & Project Management.
3, Kindaruma Road (Off Ngong Road)
P. O. Box 68053-00200 Nairobi
Tel. (020) 2717213/4

PROJECT TITLE:	FINAL DETAILED ENGINEERING DESIGN OF MARIMA- MAKUTANO ROAD BATCH 2
----------------	--


DRAWING TITLE:	HEADWALL TYPE 4 (FOR ACCESS CULVERT)
----------------	---

DRAWN BY: S.W.O DESIGNED BY: C.N.M CHECKED BY: M.J.N	Drg No. CE1045/CDS/MM/O3
Scale: NTS	Date : MARCH 2025

FIGURE H.14-BEDDING AND HAUNCH PROFILES TYPE III& IV

PROFILE IV

(CONCRETE)

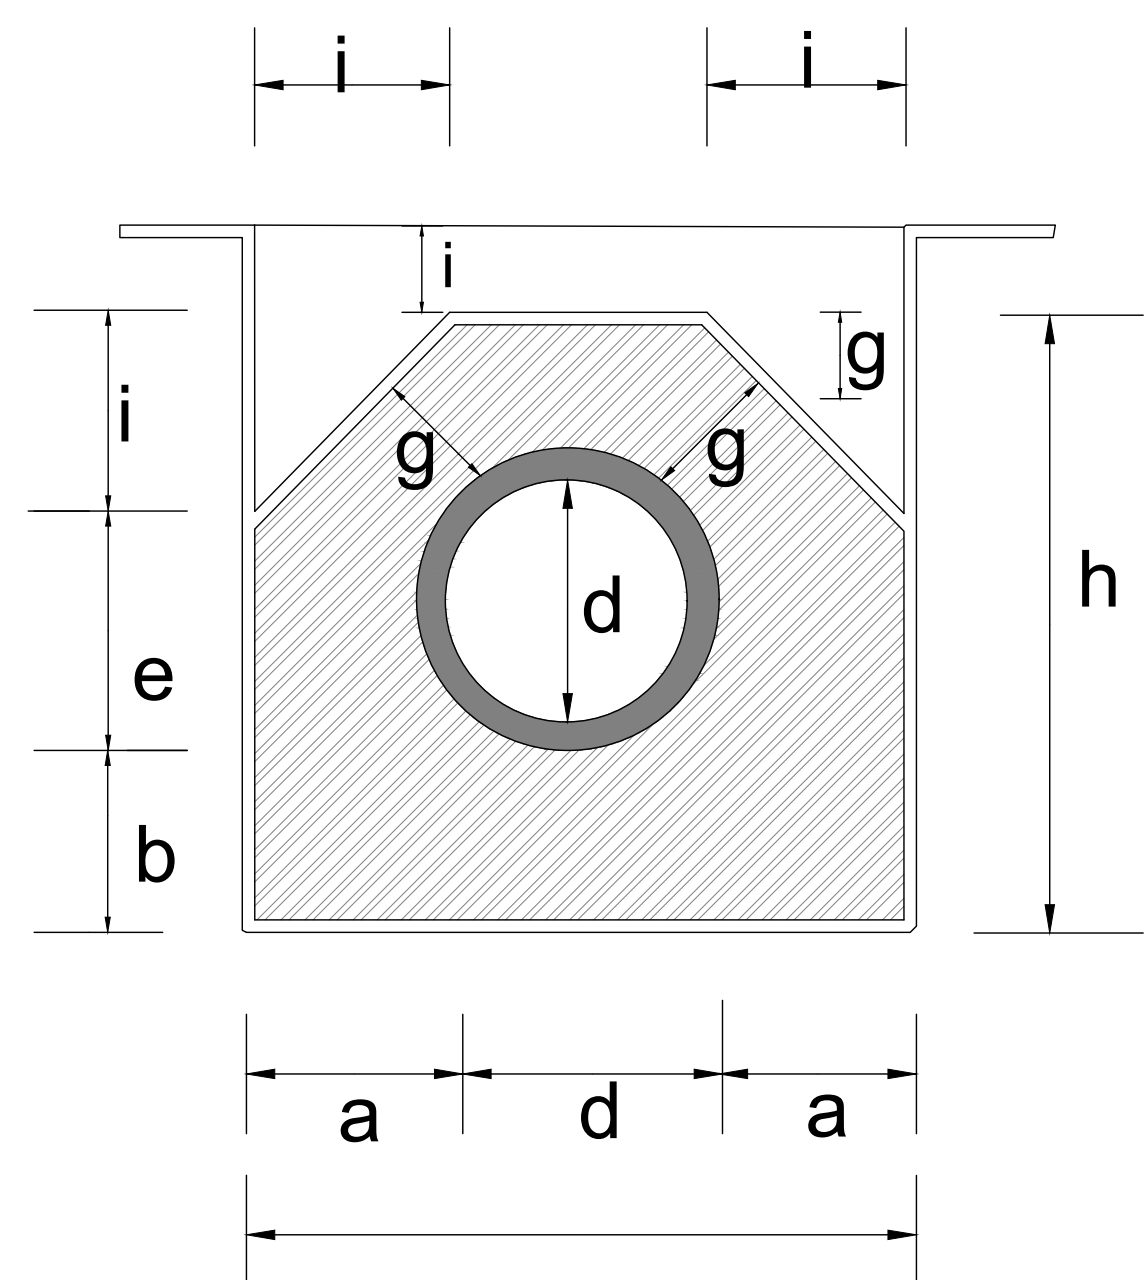

	450 (mm)	600 (mm)	900 (mm)
Dimensions in (m)			
	0.15	0.2	0.2
	0.15	0.15	0.15
	0.86	0.15	1.48
	0.56	0.72	1.08
	0.46	0.15	0.78
	0.15	0.15	0.15
	0.15	0.15	0.15
	0.81	1.02	1.38
	0.28	0.35	0.45
volume in (m3/m)			
	0.37	0.61	0.92
-fair to poor subgrade condition -overfill >$\frac{3}{4}$ Dia; -Seasonal waterflow only. -Use gravel material for. -backfill/overfill.			

No.	DATE	DESCRIPTION



Kenya Rural Roads Authority
Bara Bara Plaza,
P.O. Box 48151- 00100, Nairobi. Kenya

DIRECTOR GENERAL
DIRECTOR (PLANNING , DESIGN &ENVIRONMENT)

Consultant:
Runji Consulting Group Ltd
Engineering & Project Management.
3, Kindaruma Road (Off Ngong Road)
P. O. Box 68053-00200 Nairobi
Tel. (020) 2717213/4

PROJECT TITLE:
**FINAL DETAILED ENGINEERING DESIGN OF
MARIMA- MAKUTANO ROAD
BATCH 2**


DRAWING TITLE:
**BEDDING AND HAUNCH PROFILES
TYPE III& IV**

DRAWN BY: S.W.O
DESIGNED BY: C.N.M
CHECKED BY: M.J.N

Scale: NTS

Drg No.
CE1045/CDS/MM/O4



Date : MARCH 2025

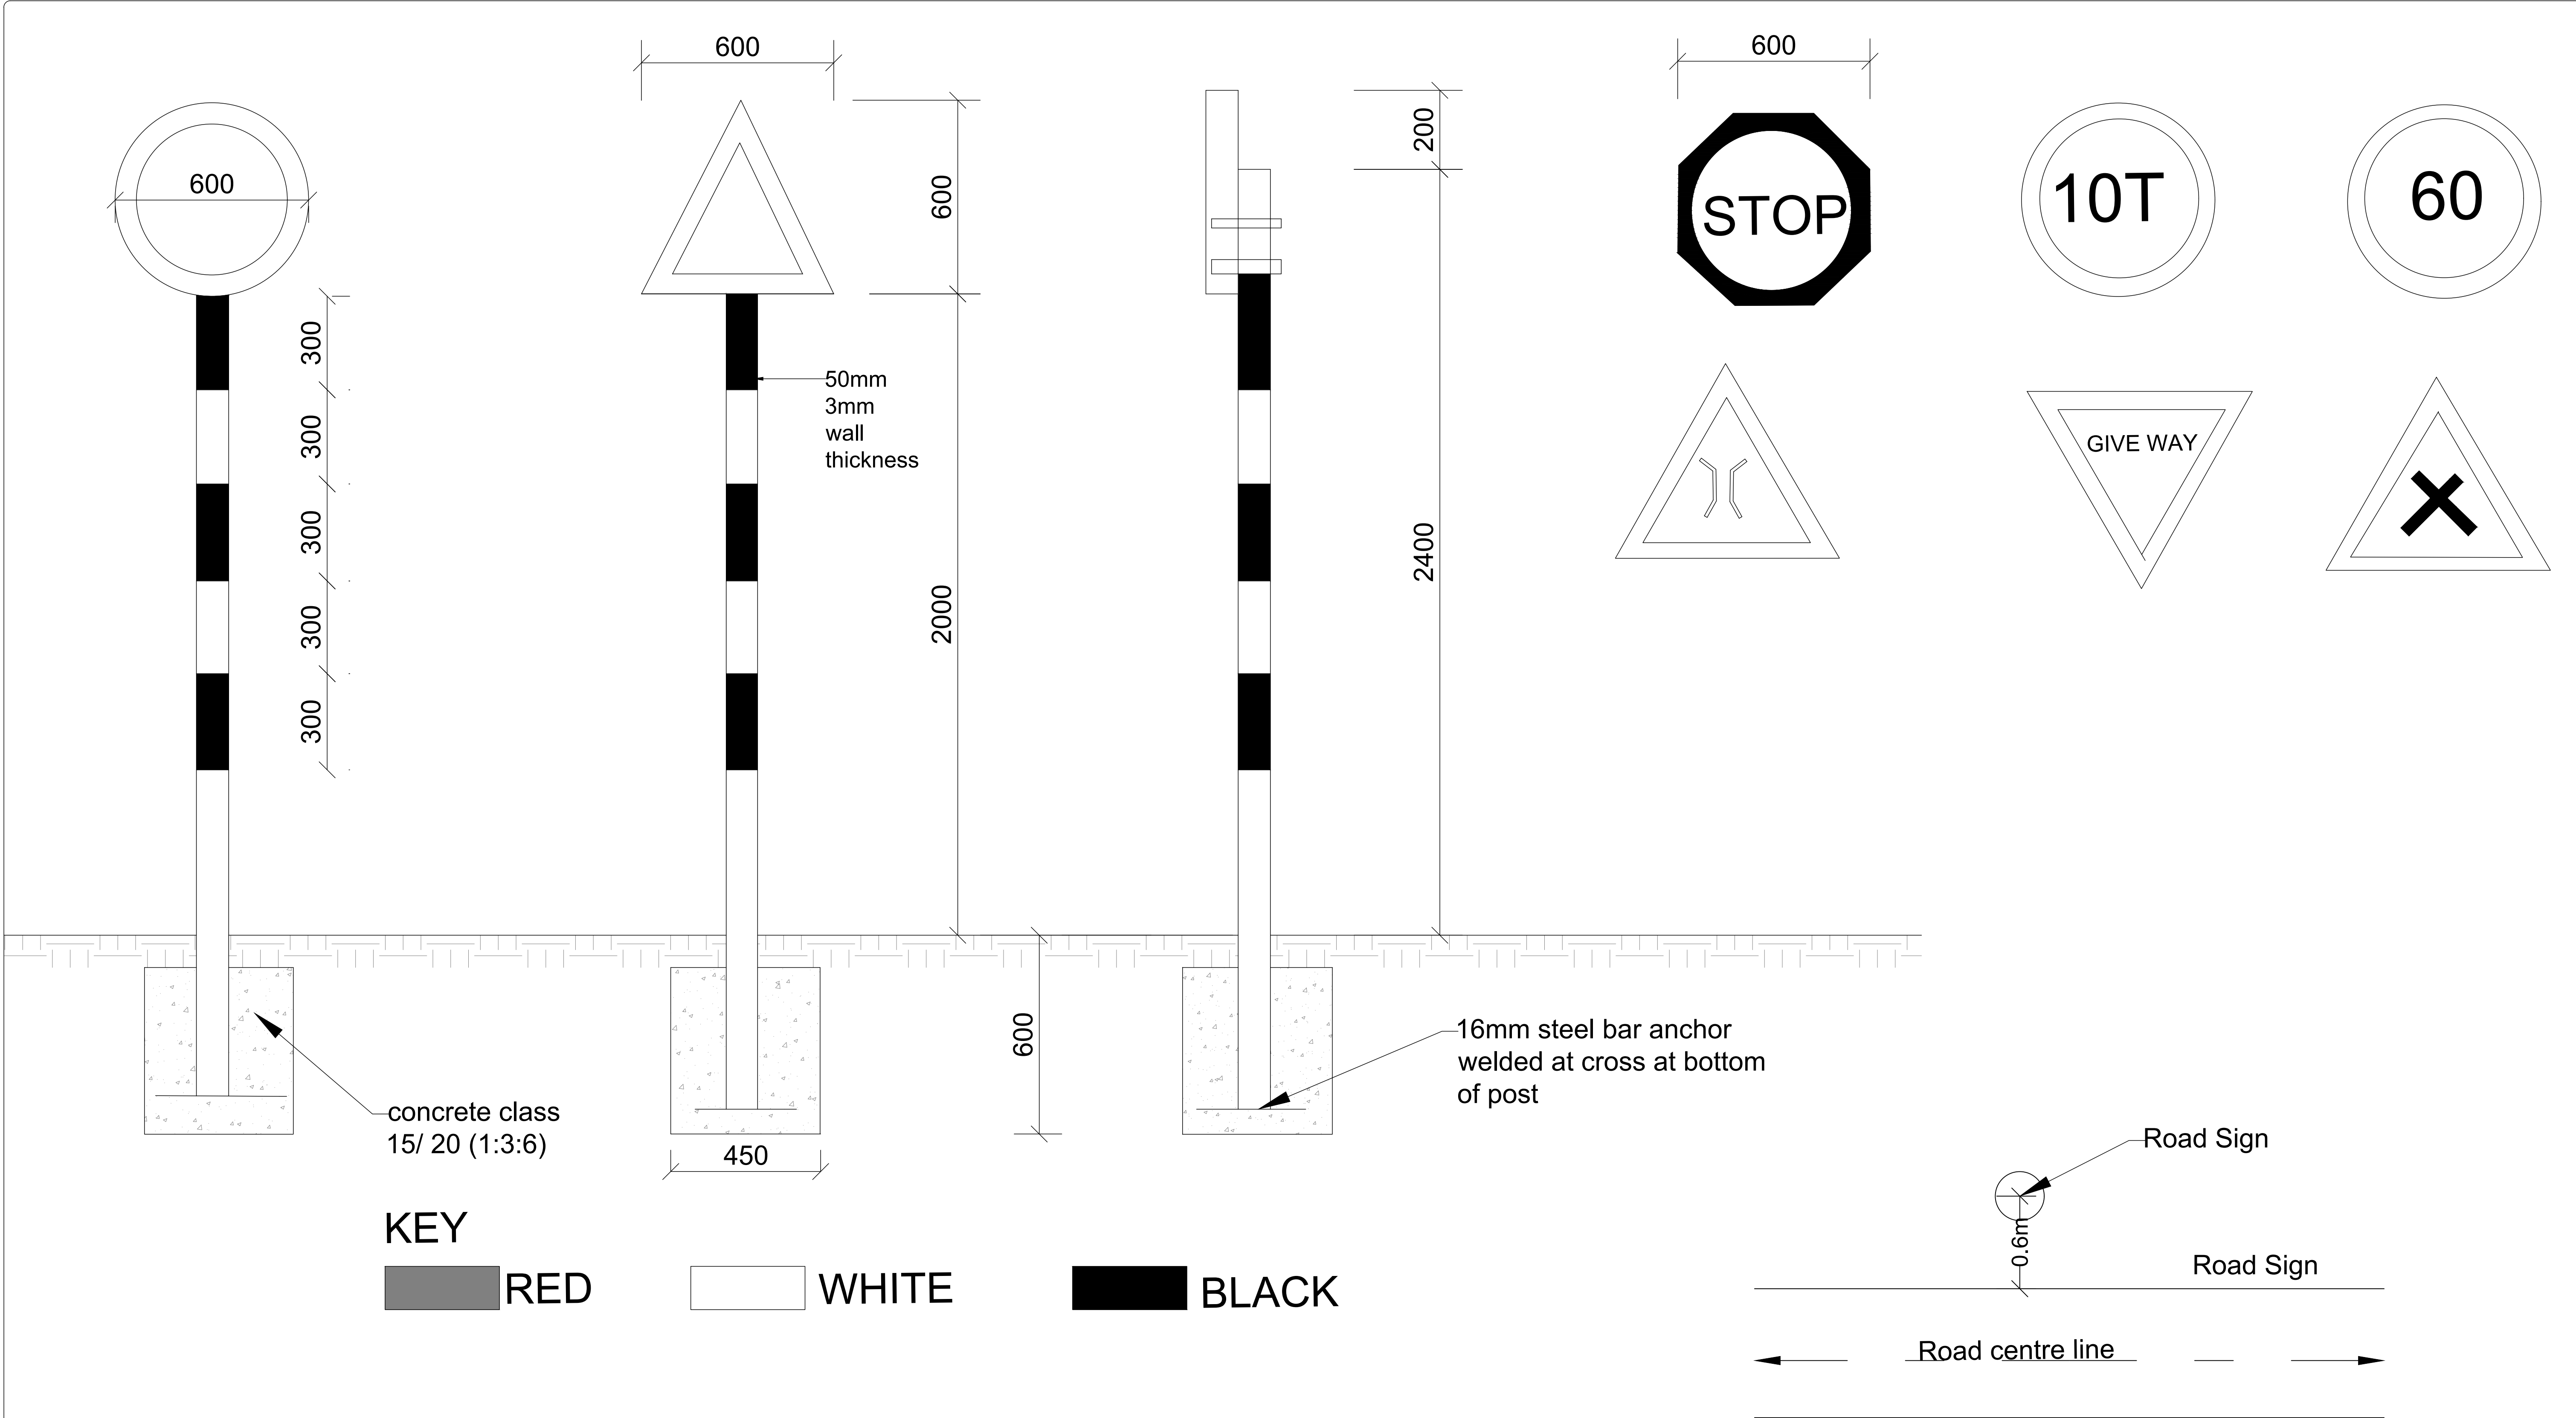


- 1.The type of sign required and their location shall de shown as road plan or as directed by engineer
- 2.signs plate to be 2mm thick mild steel plate
- 3.sign post to be 50mm fixing clamp/brackets
- 4.Sign plate to be fixed to steel tube by \$Nos M10 bolts and 50mm fixing clamp/brackets
- 5,Sign paints shall be reflective
- 6.The sign plate and post shall be treated by applying two coats of lead red oxide paint before applying a priming and two finish coats of approved paints. Paints used shall have a hard,durable and glossy finish.

REVISIONS	No.	DATE	DESCRIPTION	 Kenya Rural Roads Authority Bara Bara Plaza, P.O. Box 48151- 00100, Nairobi. Kenya	DIRECTOR GENERAL		Consultant:  Runji Consulting Group Ltd Engineering & Project Management. 3, Kindaruma Road (Off Ngong Road) P. O. Box 68053-00200 Nairobi Tel. (020) 2717213/4	PROJECT TITLE: FINAL DETAILED ENGINEERING DESIGN OF MARIMA- MAKUTANO ROAD BATCH 2	DRAWING TITLE: CULVERT ROAD SIGNS	DRAWN BY: S.W.O DESIGNED BY: C.N.M CHECKED BY: M.J.N Scale: NTS	Drg No. CE1045/CDS/MM/O5

STANDARD DRAWINGS

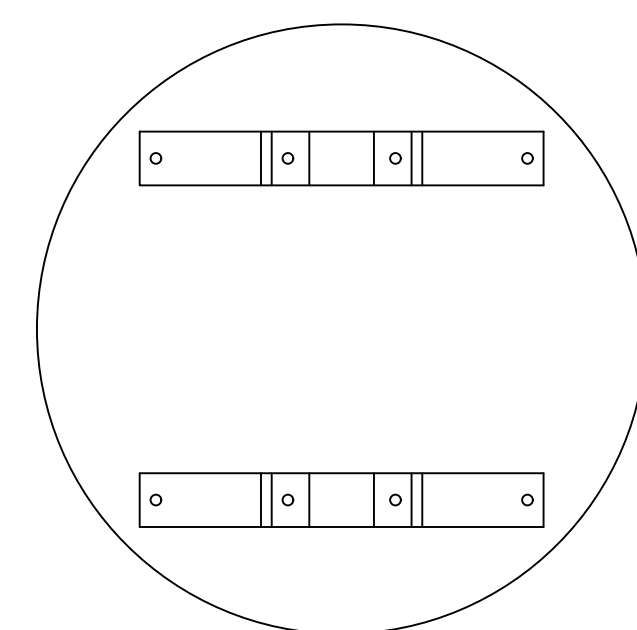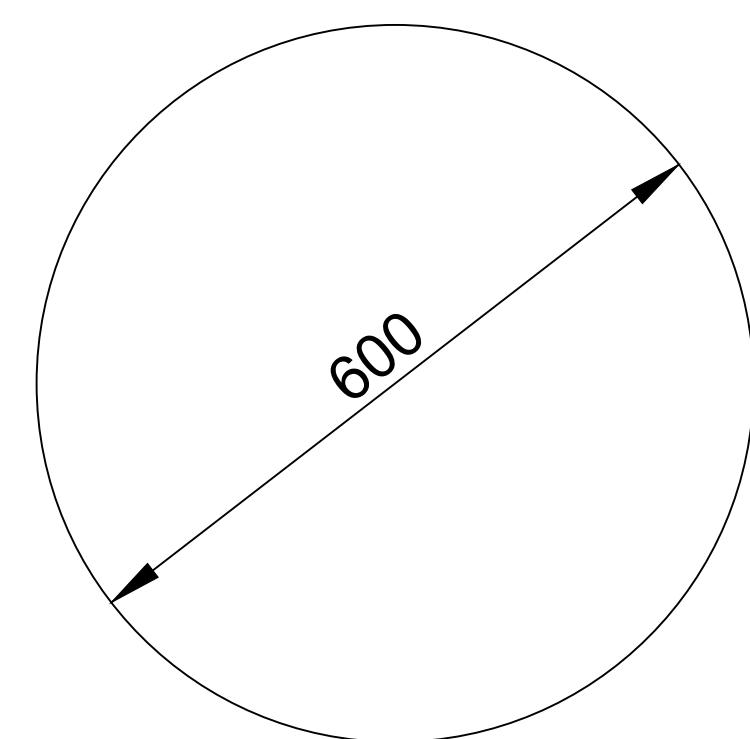

SCALE 1:25

 

STIFFENING TO SIGNS

SCALE 1:20



1. ALL DIMENSIONS ARE IN MILLIMETRES UNLESS OTHERWISE STATED.
2. ALL ROAD SIGNS ARE 3mm ALUMINIUM PLATES WITH REFLECTIVE MATERIALS.
3. PLASTIC WASHERS TO BE PLACED BETWEEN ALUMINIUM SIGNS AND STEEL BRACKETS.
4. ALL SIGN SUPPORTS AND FITTINGS TO BE GALVANISED MILD STEEL.
5. THE ENDS OF BOLTS TO BE HAMMERED OR SPOT WELDED.
6. ALL WHITE, RED, BLUE AND YELLOW PARTS ON SIGNS TO BE MADE OF RETRO-REFLECTIVE MATERIAL.
7. THE WIDTHS OF SIGN MARKINGS TO BE AS FOLLOWS;
 - RED BORDERS TO STANDARD SIGNS - 75mm
 - RED STRIPES ON COUNT DOWN SIGNS - 75mm
 - RED BORDER TO PRIORITY TRIANGLE SIGNS - 100mm
 - RED BORDER TO PROHIBITORY SIGNS - 50mm
 - RED BORDERS TO CRUCIFORM LEVEL "X" - 60mm
 - WHITE BORDER TO PRIORITY (OCTAGON) - 50mm
 - YELLOW STRIPES ON HAZARD SIGNS - 100mm.
 - BLACK STRIPES ON HAZARD SIGNS - 200mm.






























Runji Consulting Group Ltd
Engineering & Project Management.
3, Kindaruma Road (Off Ngong Road)
P. O. Box 68053-00200 Nairobi
Tel. (020) 2717213/4

FINAL DETAILED ENGINEERING DESIGN OF
MARIMA - MAKUTANO (ROAD)
BATCH 2


STANDARD DRAWING -
STANDARD - ROAD SIGNS

Scale: AS SHOWN

Date : MARCH 2025

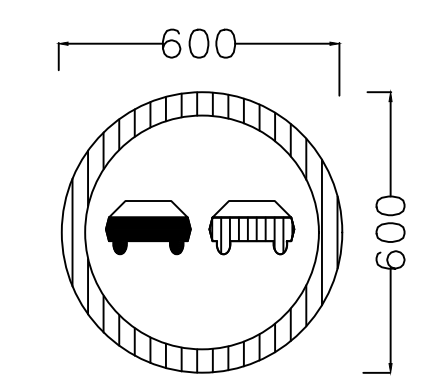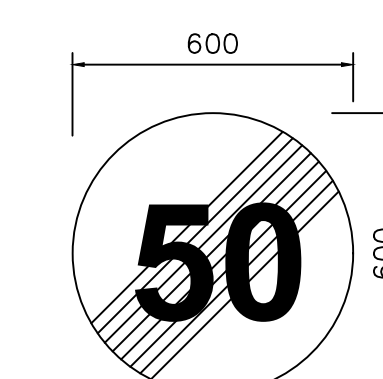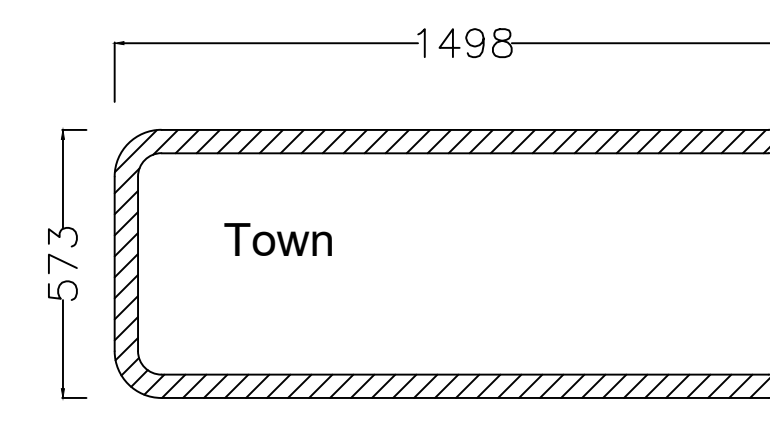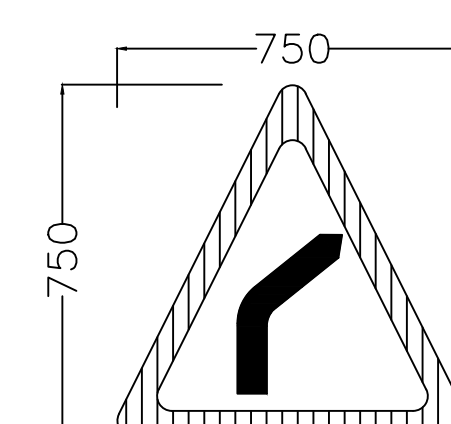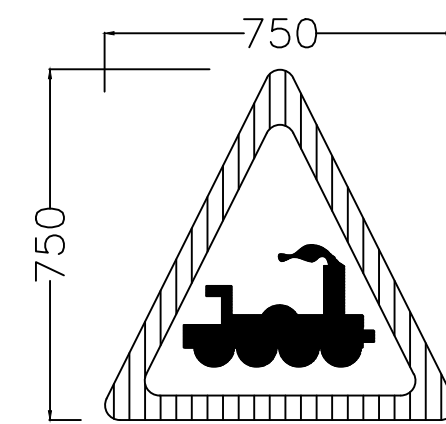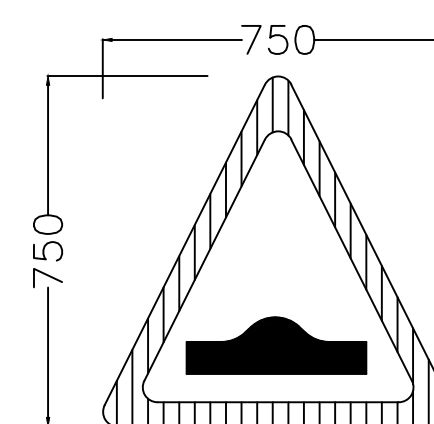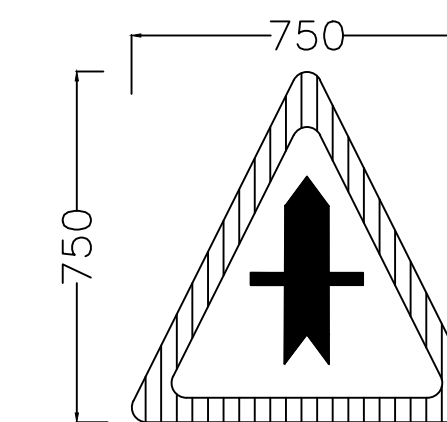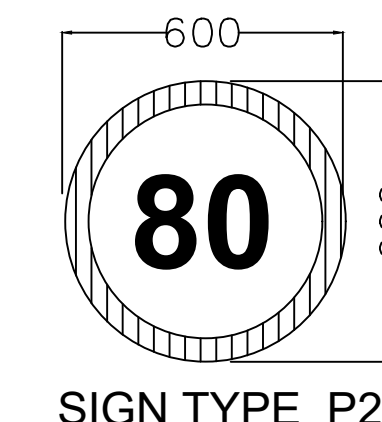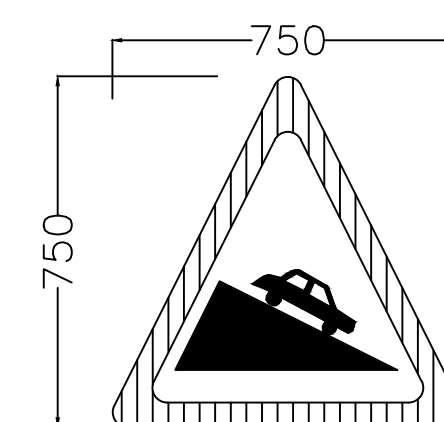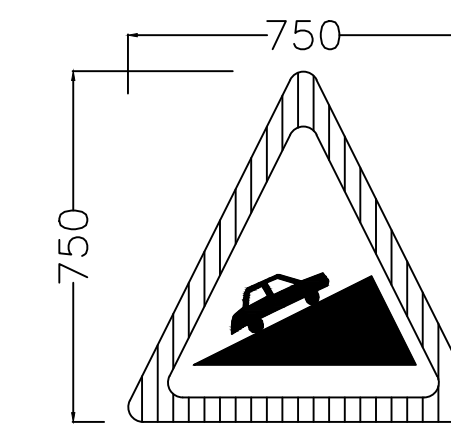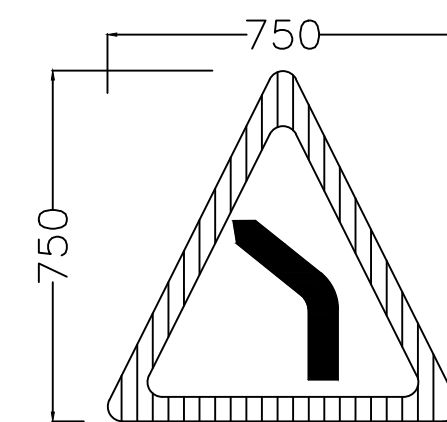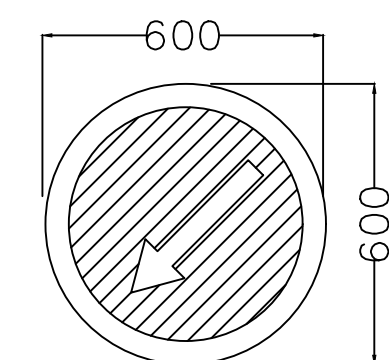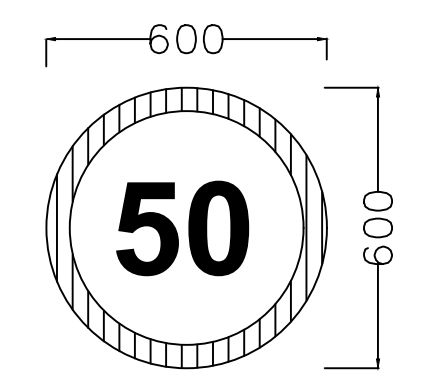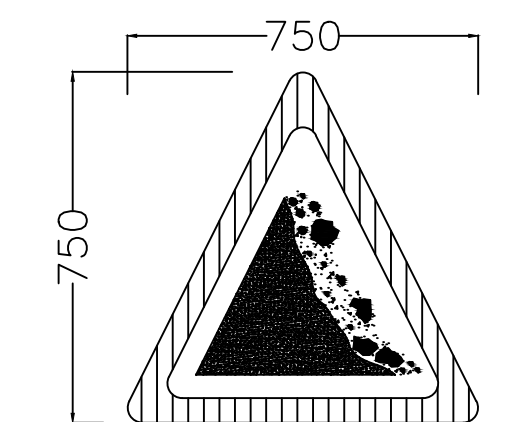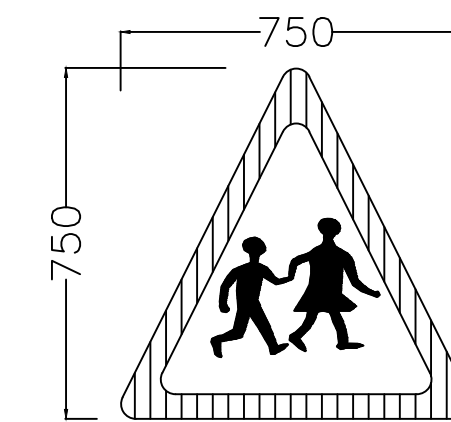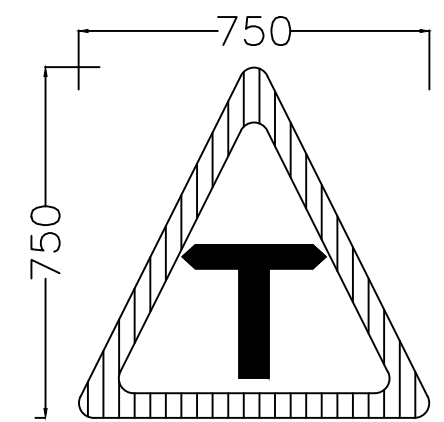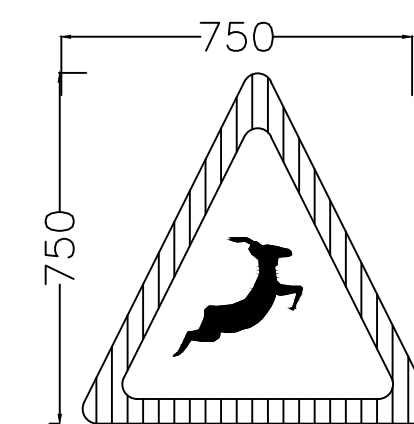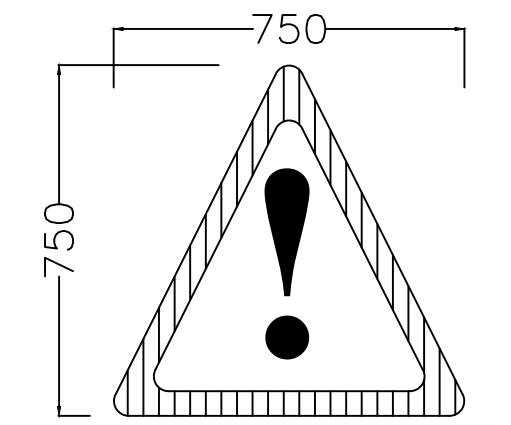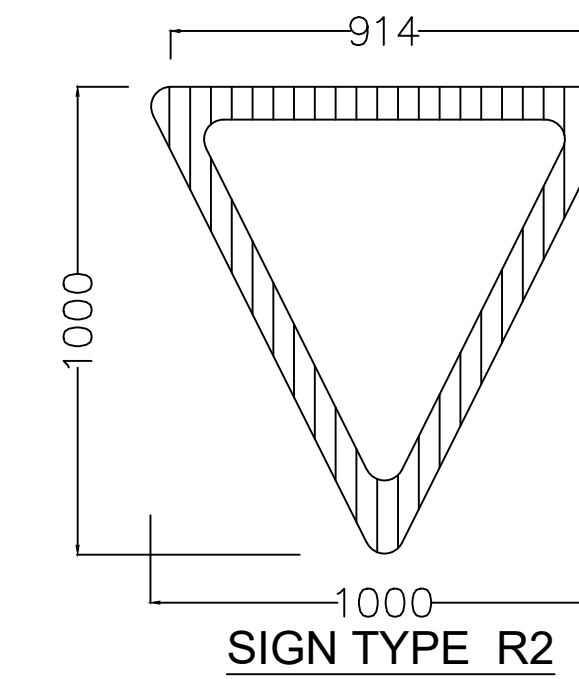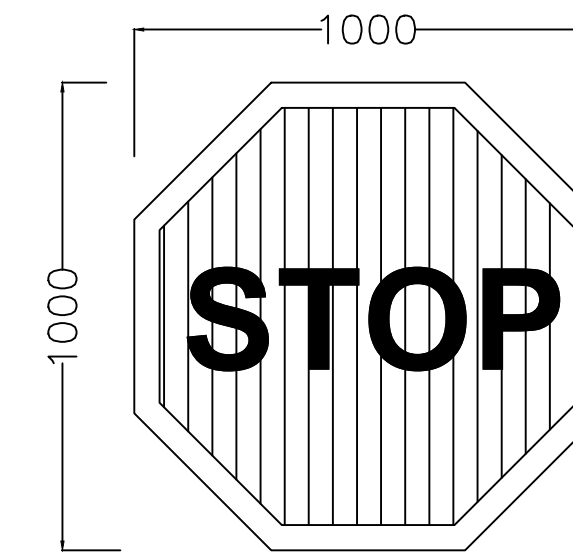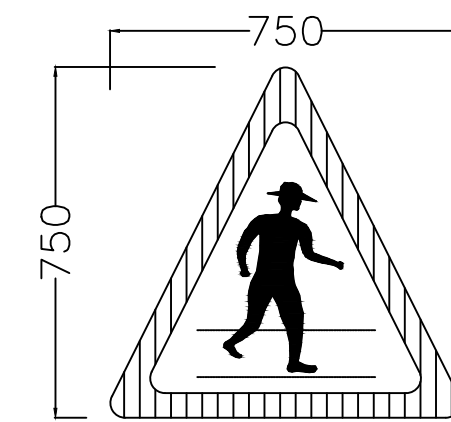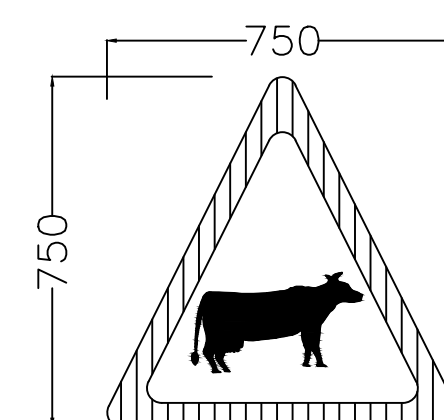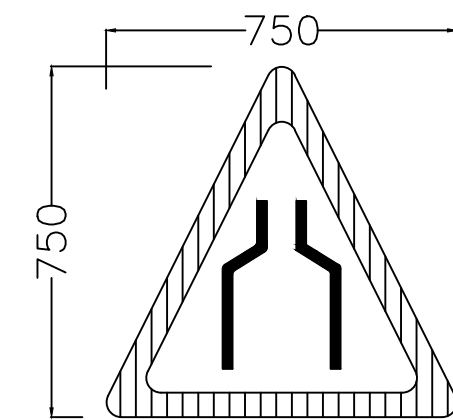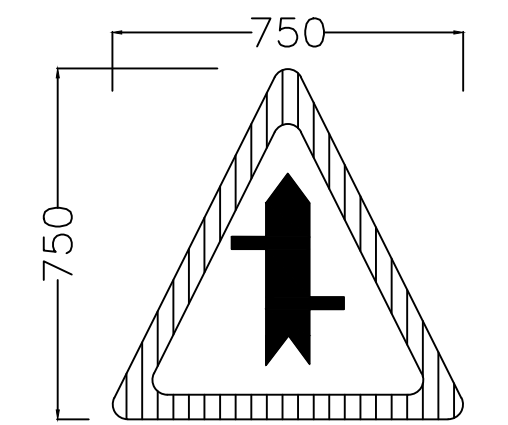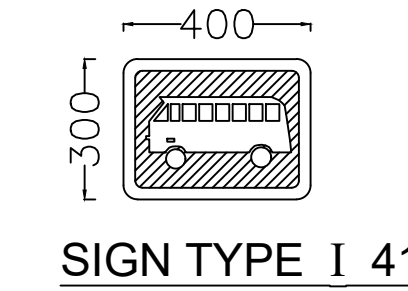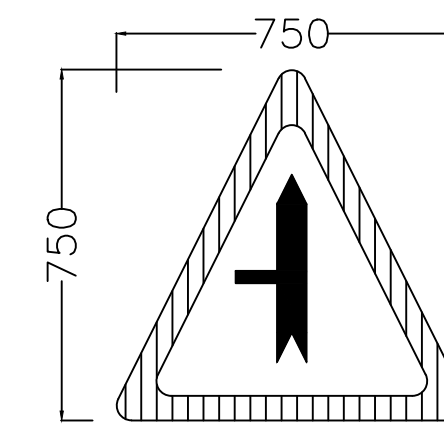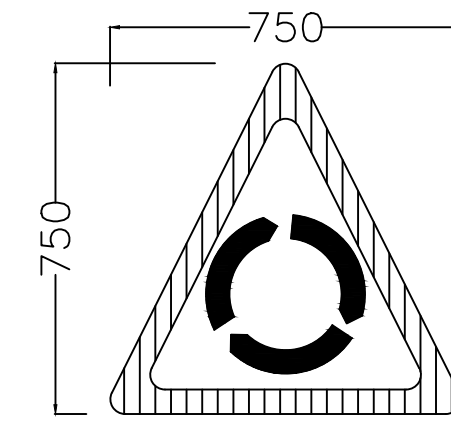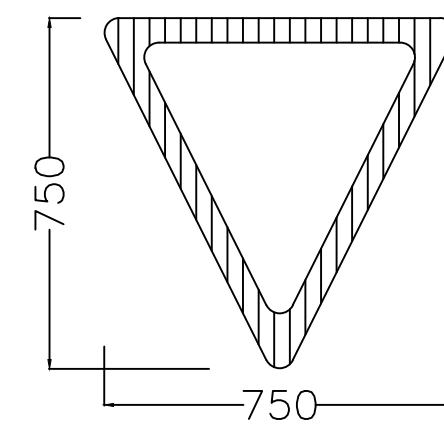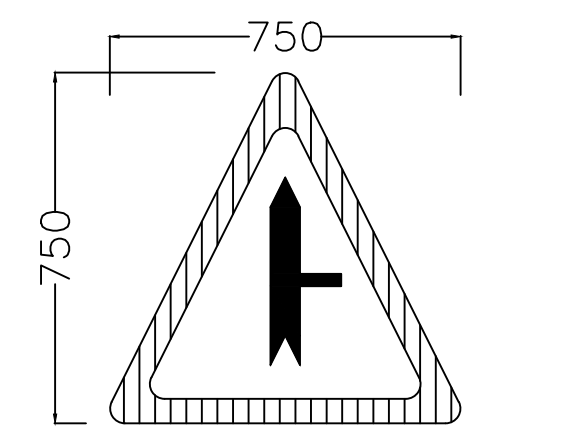


REVISIONS	No.	DATE	DESCRIPTION	 Kenya Rural Roads Authority Bara Bara Plaza, P.O. Box 481151- 00100, Nairobi. Kenya	DIRECTOR GENERAL		Consultant:  Runji Consulting Group Ltd Engineering & Project Management. 3, Kindarama Road (Off Ngong Road) P. O. Box 68053-00200 Nairobi Tel. (020) 2717213/4	PROJECT TITLE: FINAL DETAILED ENGINEERING DESIGN OF MARIMA - MAKUTANO (ROAD) BATCH 2	DRAWING TITLE: STANDARD DRAWING - STANDARD - ROAD SIGNS INSTALLATION	DRAWN BY: S.W.O DESIGNED BY: C.N.M CHECKED BY: M.J.N Scale: AS SHOWN	Drg No. CE/1045/SD/MM/02 Date : MARCH 2025
					DIRECTOR (PLANNING , DESIGN &ENVIRONMENT)						

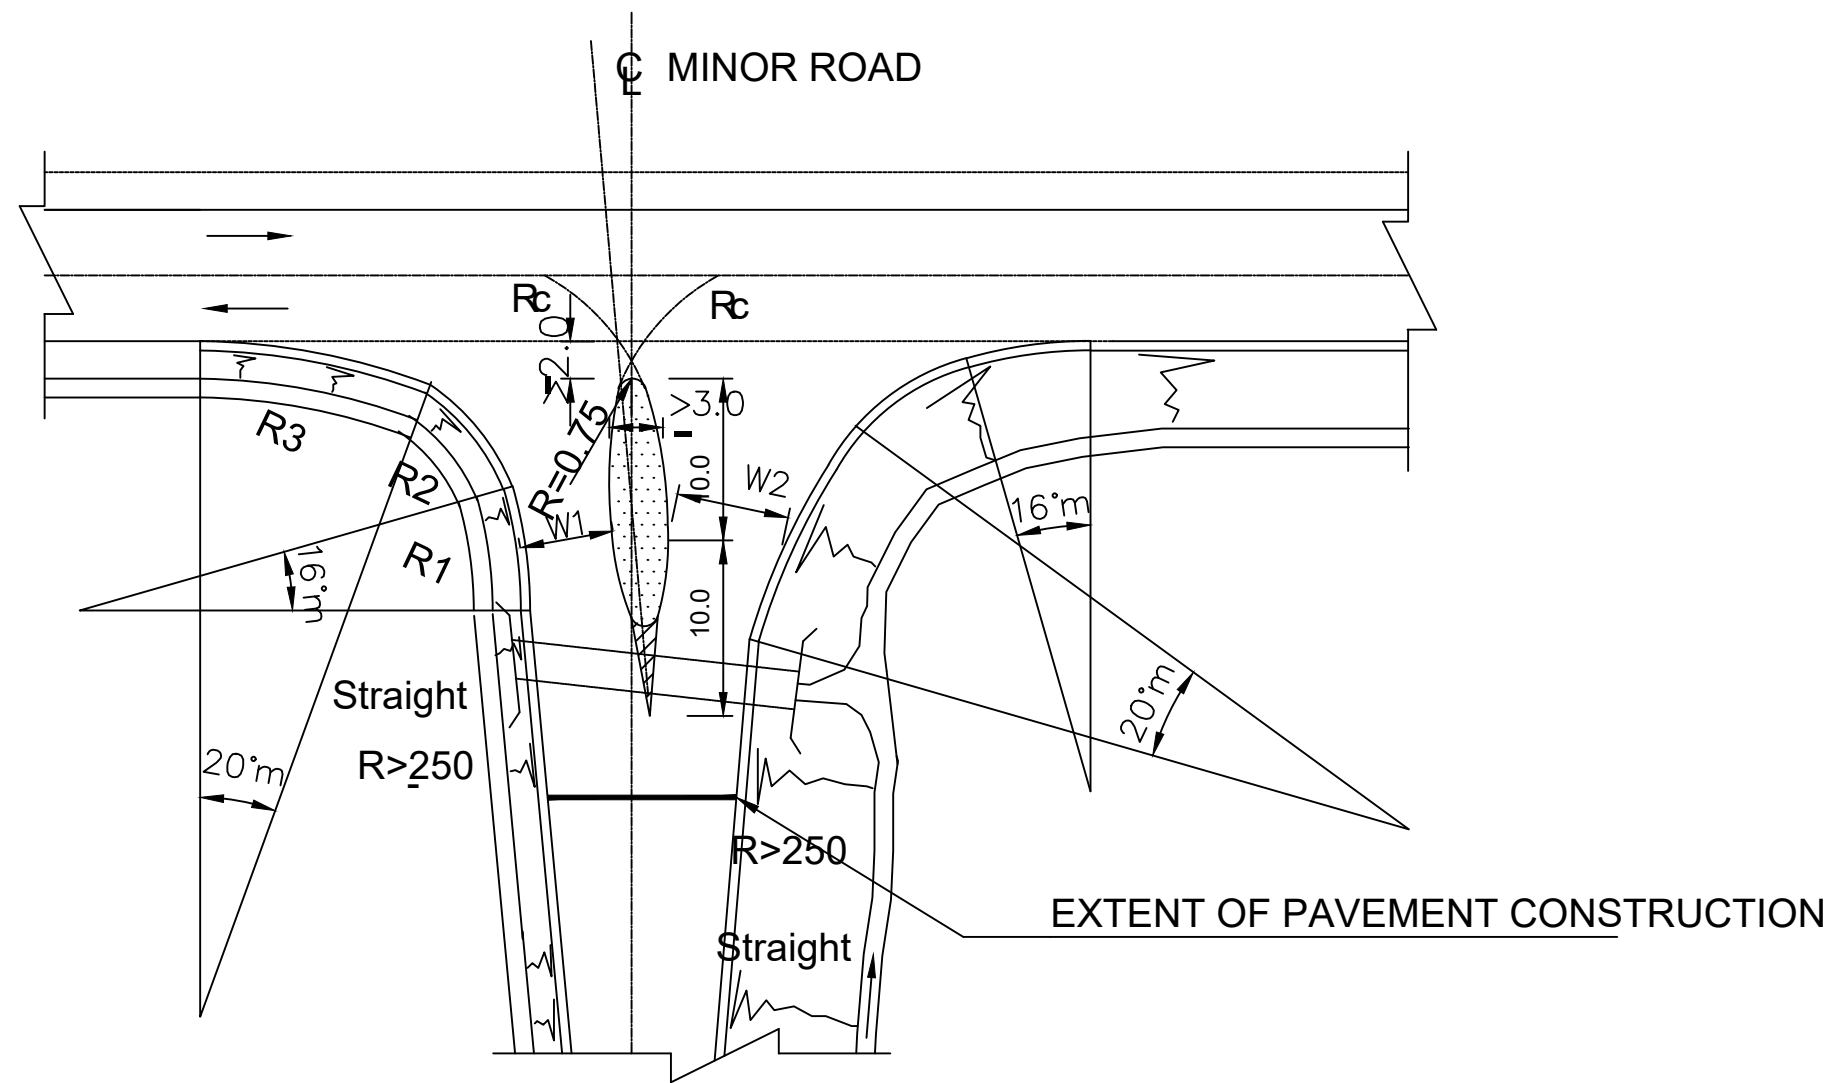

- NOTES
1. R_c =CONTROL RADIUS DEPENDANT UPON VEHICLE TURNING CHARACTERISTICS RECOMMENDED VALUE 15m.
 2. THE RATIO R_1 : R_2 : R_3 TO BE 2:1:3 AND THE RECOMMENDED VALUE FOR R_2 IS 12.0m
 3. W_1 SHALL EQUAL MINOR ROAD LANE WIDTH BUT SHALL NOT BE LESS THAN 3.0m
 4. W_2 SHALL EQUAL 5.5m (EXCLUDING OFFSETS TO RAISED KERBS)

JUNCTION TYPE I
1:75

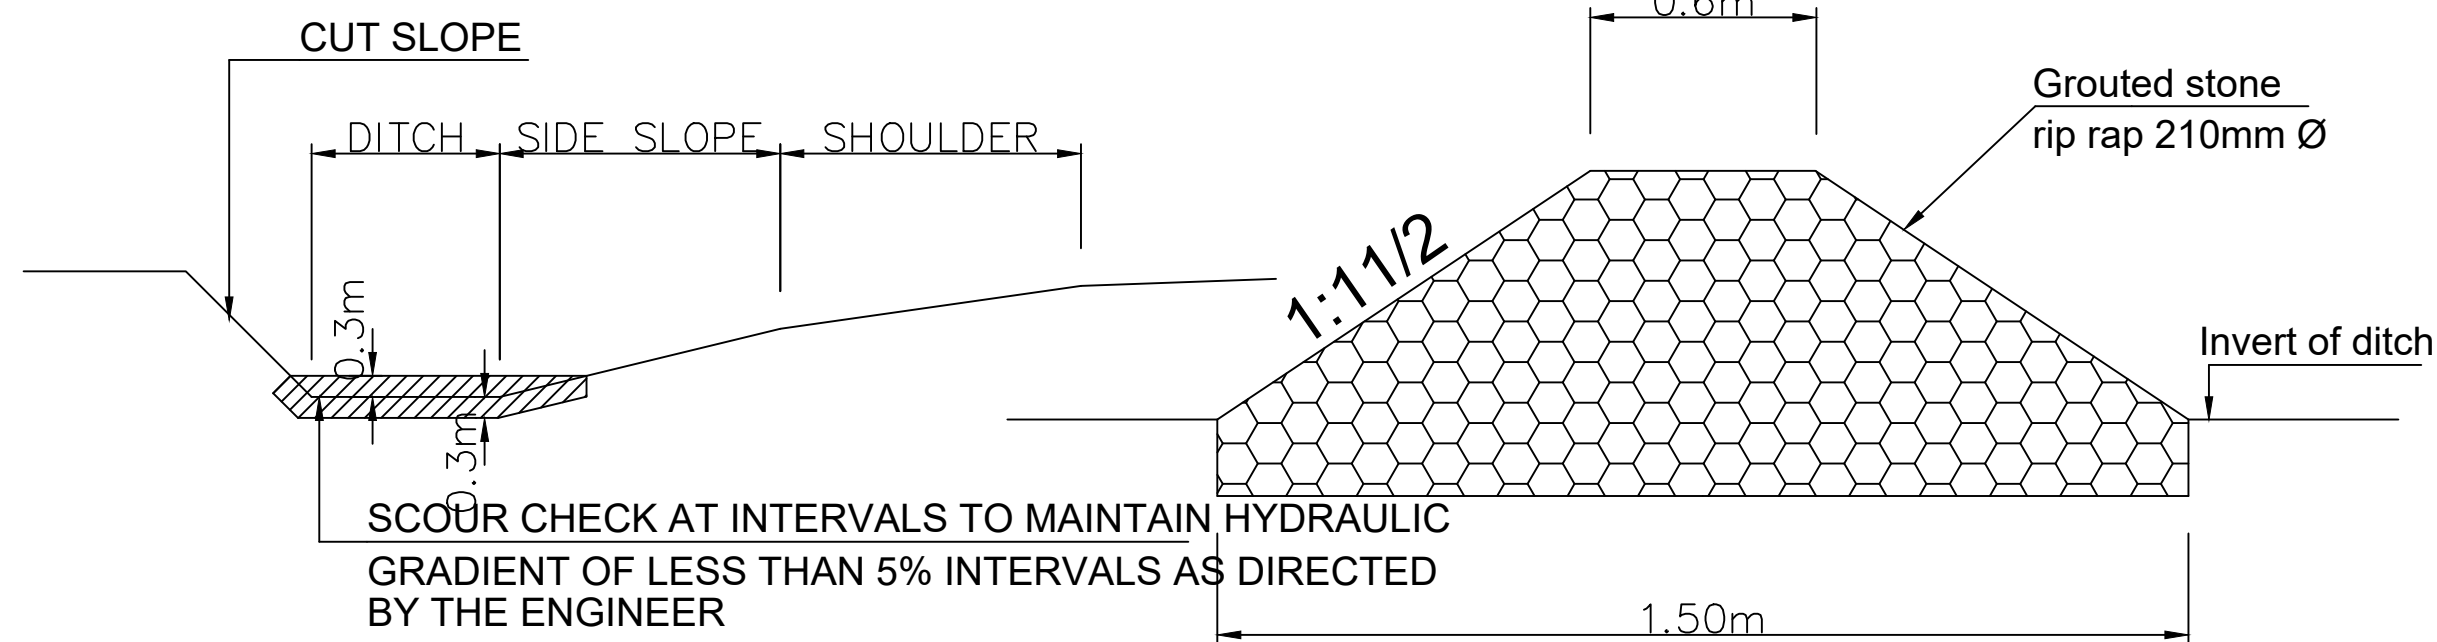


**TYPICAL ELEVATION
OF A SCOUR CHECK**

**TYPICAL SECTION
THROUGH A SCOUR CHECK**
1:50


NOTES

- $R_1 = 24m$
 $R_2 = 12m$
 $R_3 = 36m$
 $R_c = 15m$
1. JUNCTION TYPE I WILL BE USED FOR ALL JUNCTION WITH CLASSIFIED ROADS AND TYPE II FOR THE OTHER JUNCTIONS EG SCHOOL ETC.
 2. DIMENSIONS IN METERS UNLESS STATED OTHERWISE.
 3. ROAD MARKINGS TO BE CARRIED OUT IN ACCORDANCE WITH M.O.P.W. ROAD DESIGN MANUAL.
 4. EXTENT OF PROTECTION WORKS AT INLET AND OUTLET OF 600mm PIPE CULVERT TO BE AS DIRECTED BY THE ENGINEER.
 5. CENTRE LINE OF SIDE DRAIN TO BE MAINTAINED AT CONSTANT DISTANCE FROM EGDE OF PAVEMENT.
 6. MAINROAD CROSS-SECTION TO BE APPLIED ON SIDE ROAD CONSTRUCTION TO LIMIT OF BITUMEN SURFACING.
 7. FOR PRIVATE ACCESSES OR AS DIRECTED, PAVEMENT BEYOND EDGE OF MAIN ROAD TO BE 150mm COMPACTED GRAVEL.

**EXTENT OF PAVEMENT
CONSTRUCTION**

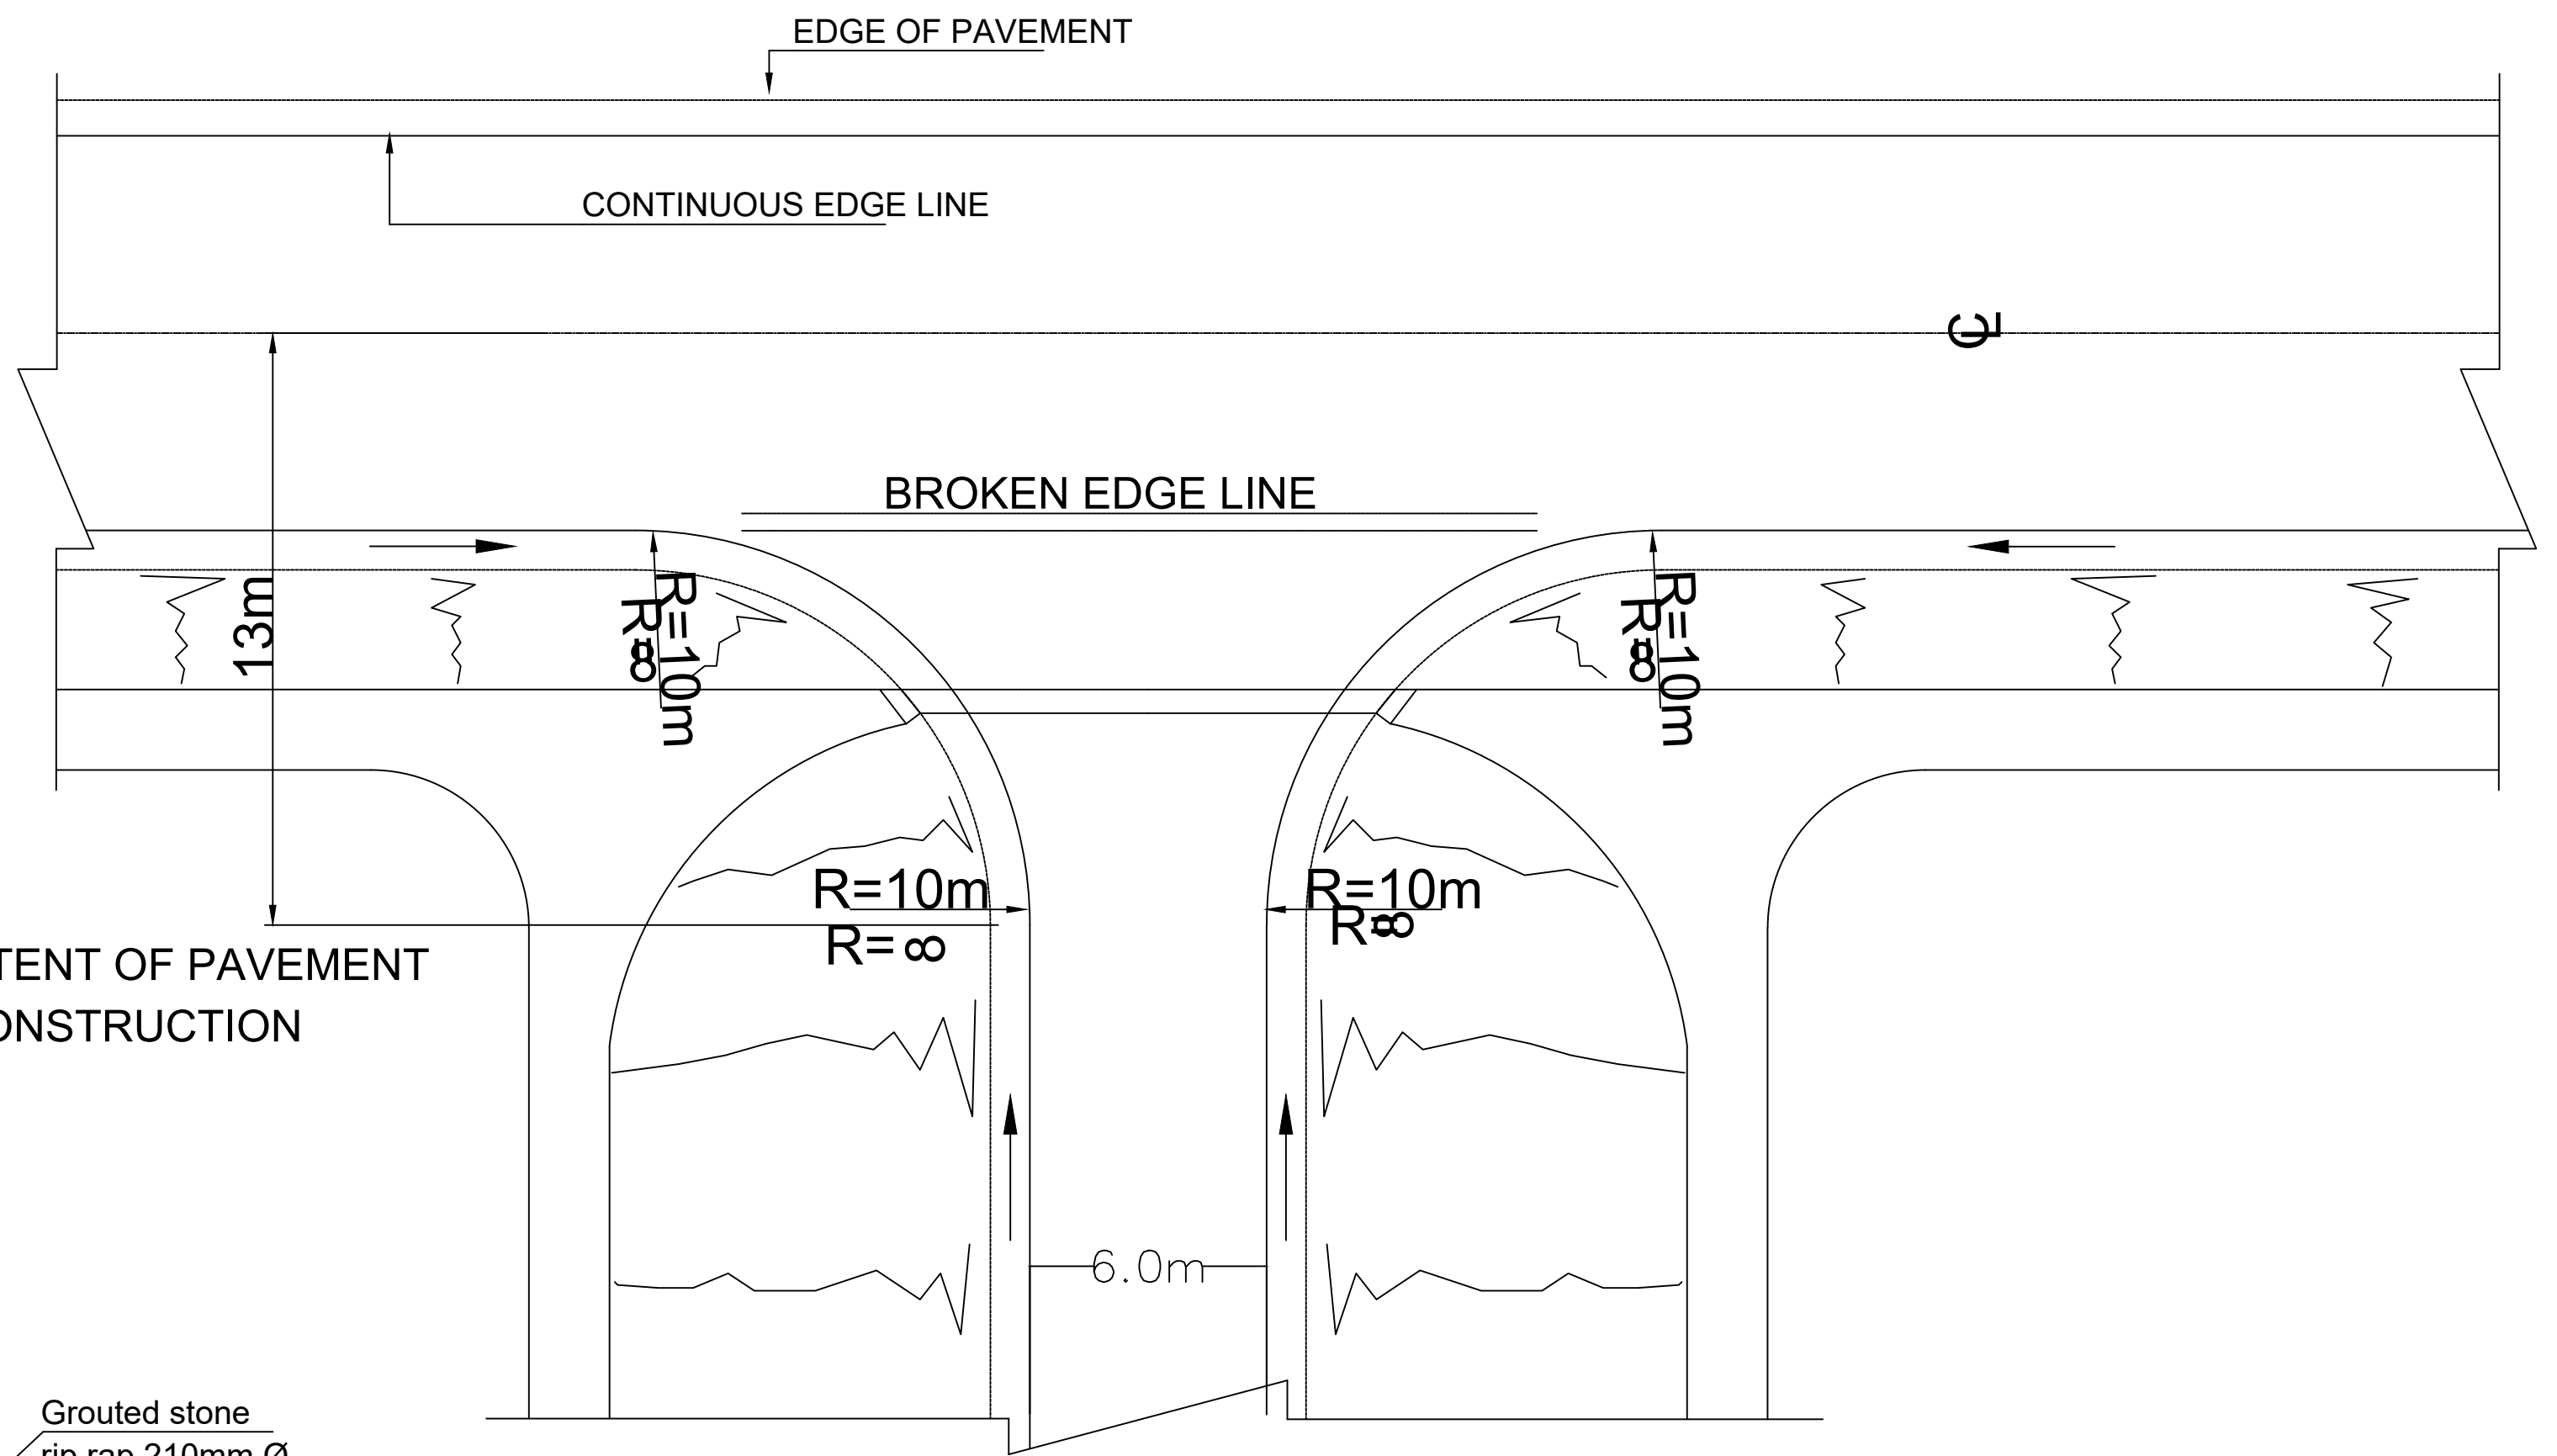


JUNCTION TYPE II
1:100

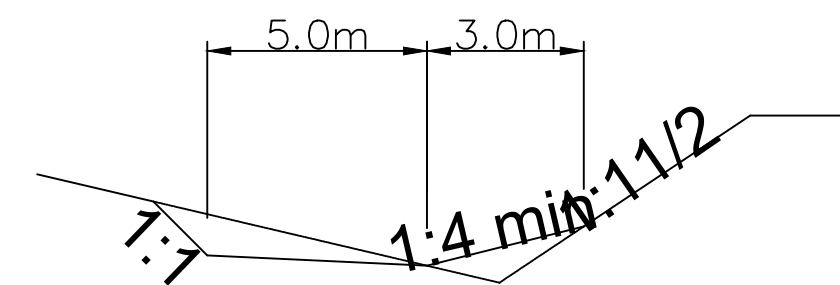


**CATCHWATER DITCH AT EMBANKMENT
FOOT FOR HIGH FILL (WHERE NECESSARY)**

LONGITUDINAL SECTION II

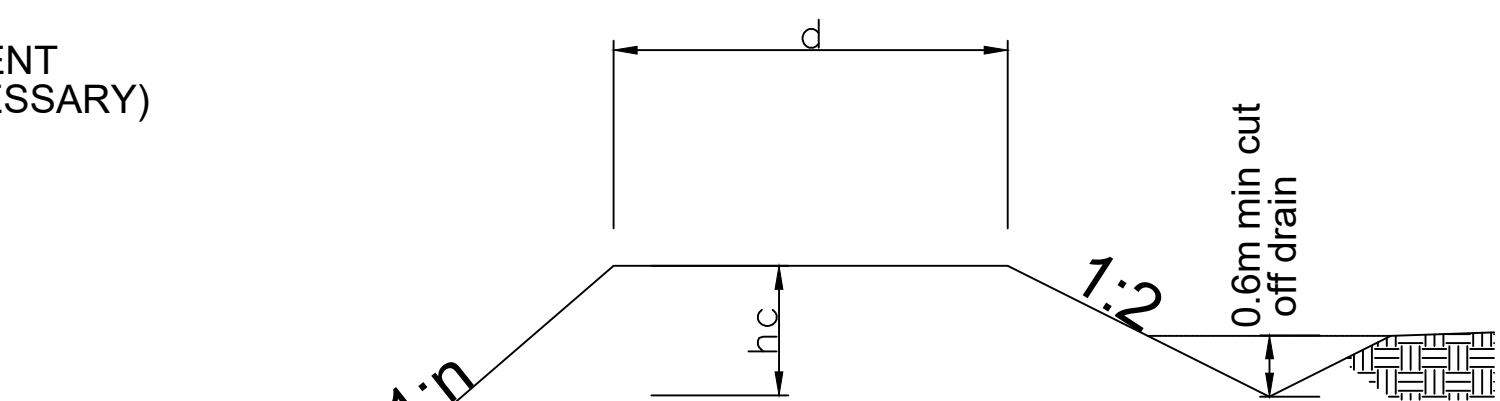

**CATCHWATER DITCH ON TOP OF
CUTTING (WHERE NECESSARY)**

LONGITUDINAL SECTION I

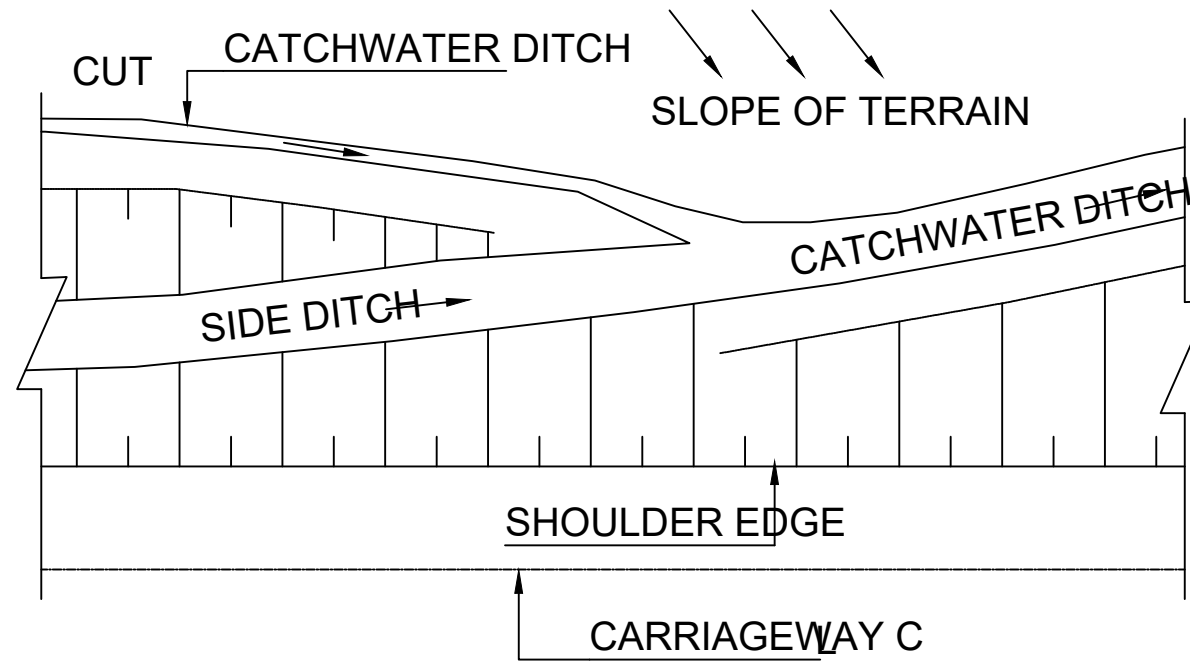

PLAN

No.	DATE	DESCRIPTION



Kenya Rural Roads Authority
Bara Bara Plaza,
P.O. Box 48151- 00100, Nairobi. Kenya

DIRECTOR GENERAL	
DIRECTOR (PLANNING , DESIGN &ENVIRONMENT)	









Consultant:
Runji Consulting Group Ltd
Engineering & Project Management.
3, Kindaruma Road (Off Ngong Road)
P. O. Box 68053-00200 Nairobi
Tel. (020) 2717213/4

PROJECT TITLE:
FINAL DETAILED ENGINEERING DESIGN OF
MARIMA - MAKUTANO (ROAD)
BATCH 2

DRAWING TITLE:
STANDARD DRAWING -
STANDARD - MISC MINOR
JUNCTION


DRAWN BY: S.W.O
DESIGNED BY: C.N.M
CHECKED BY: M.J.N
Scale: AS SHOWN

Drq No.
CE1045/SD/MM/03
Date : MARCH 2025

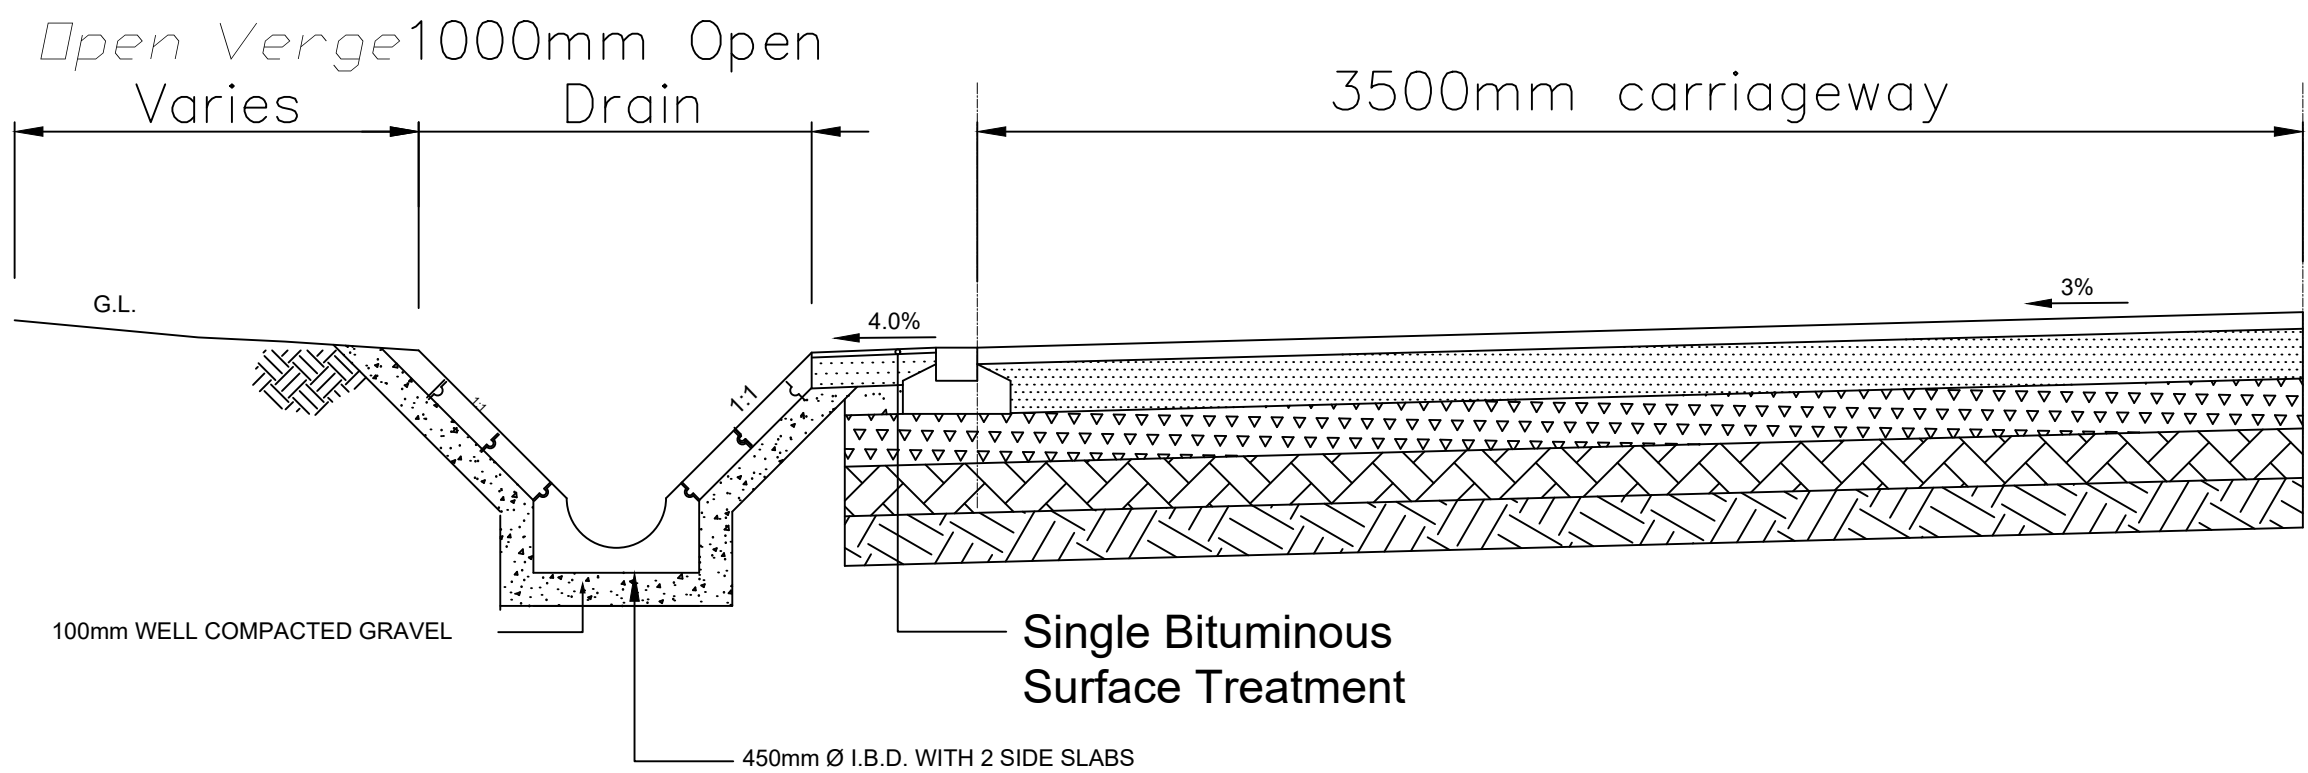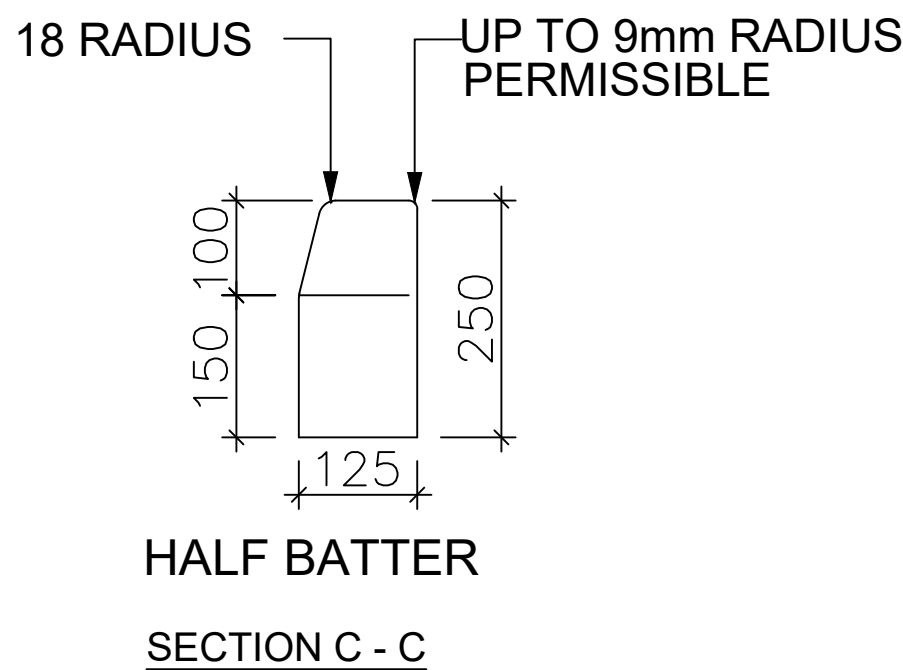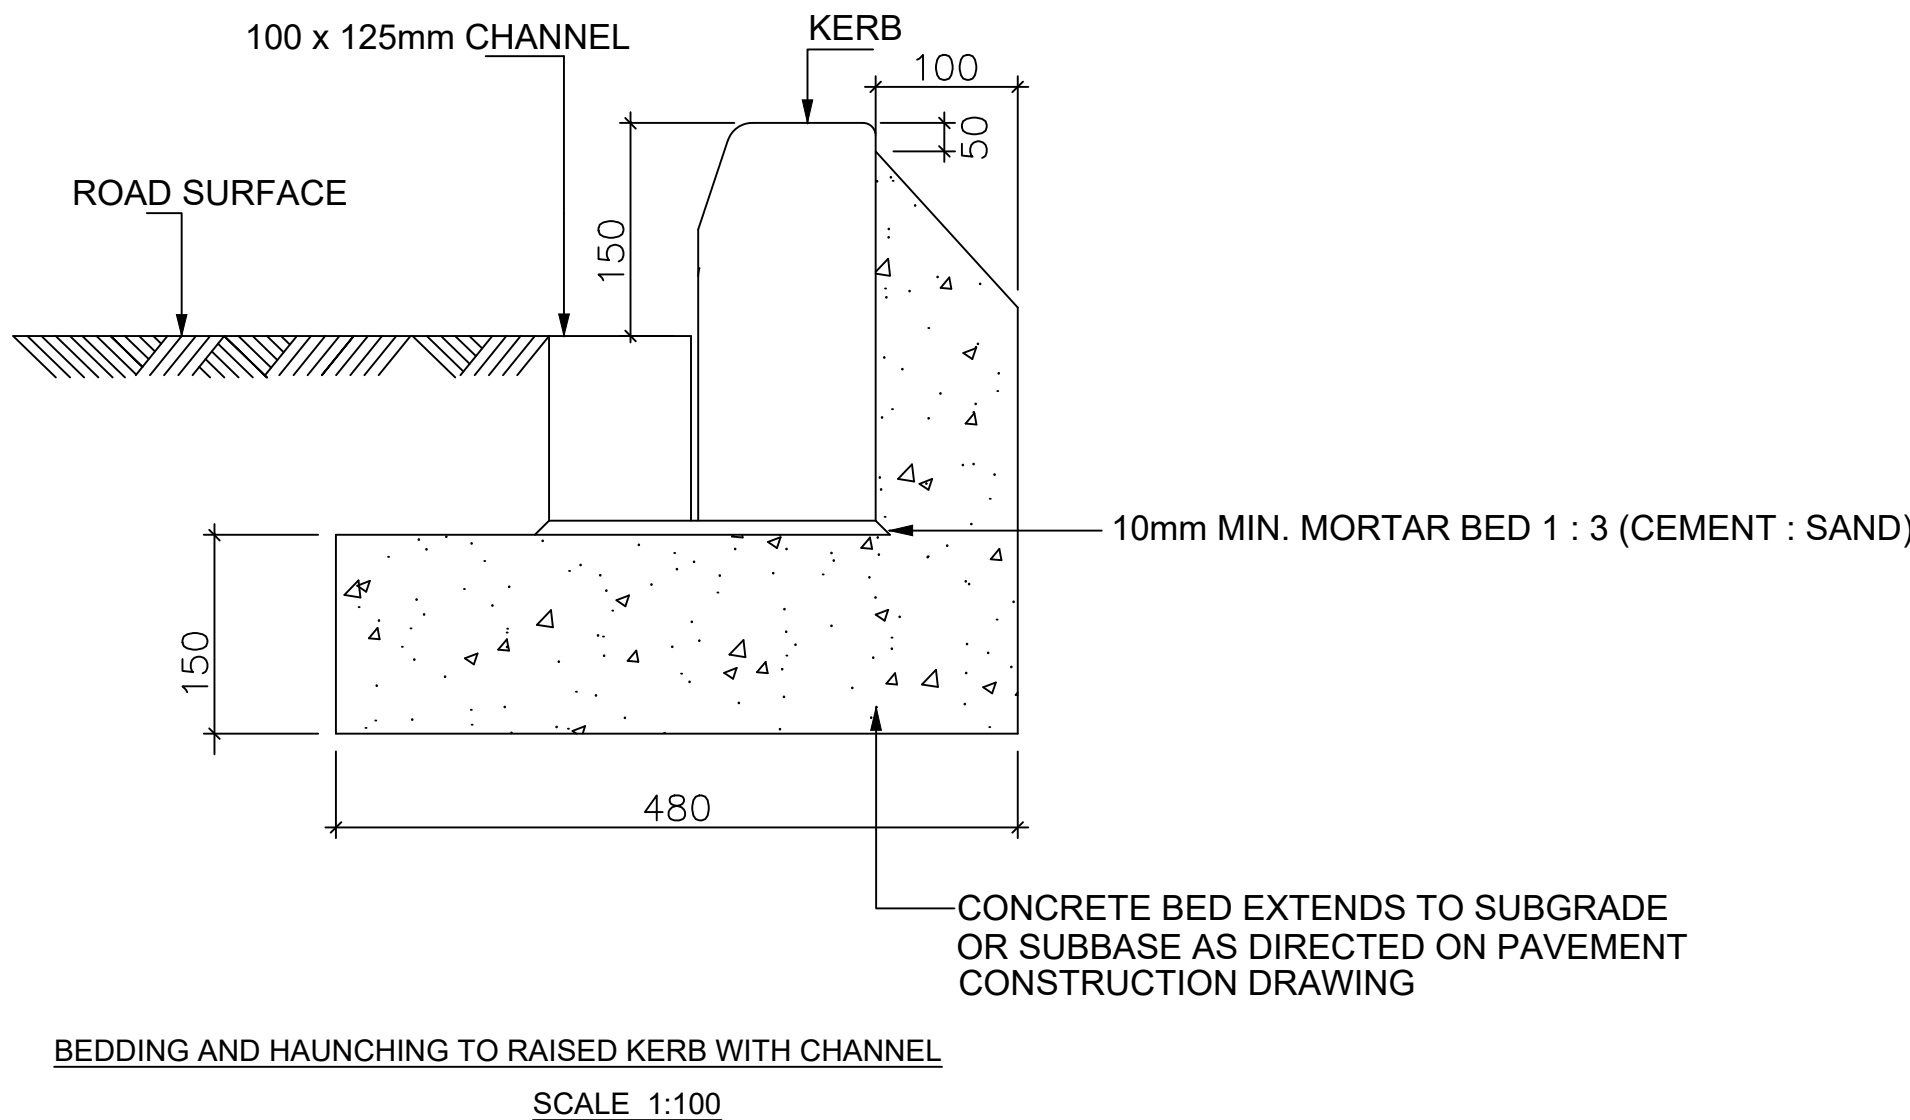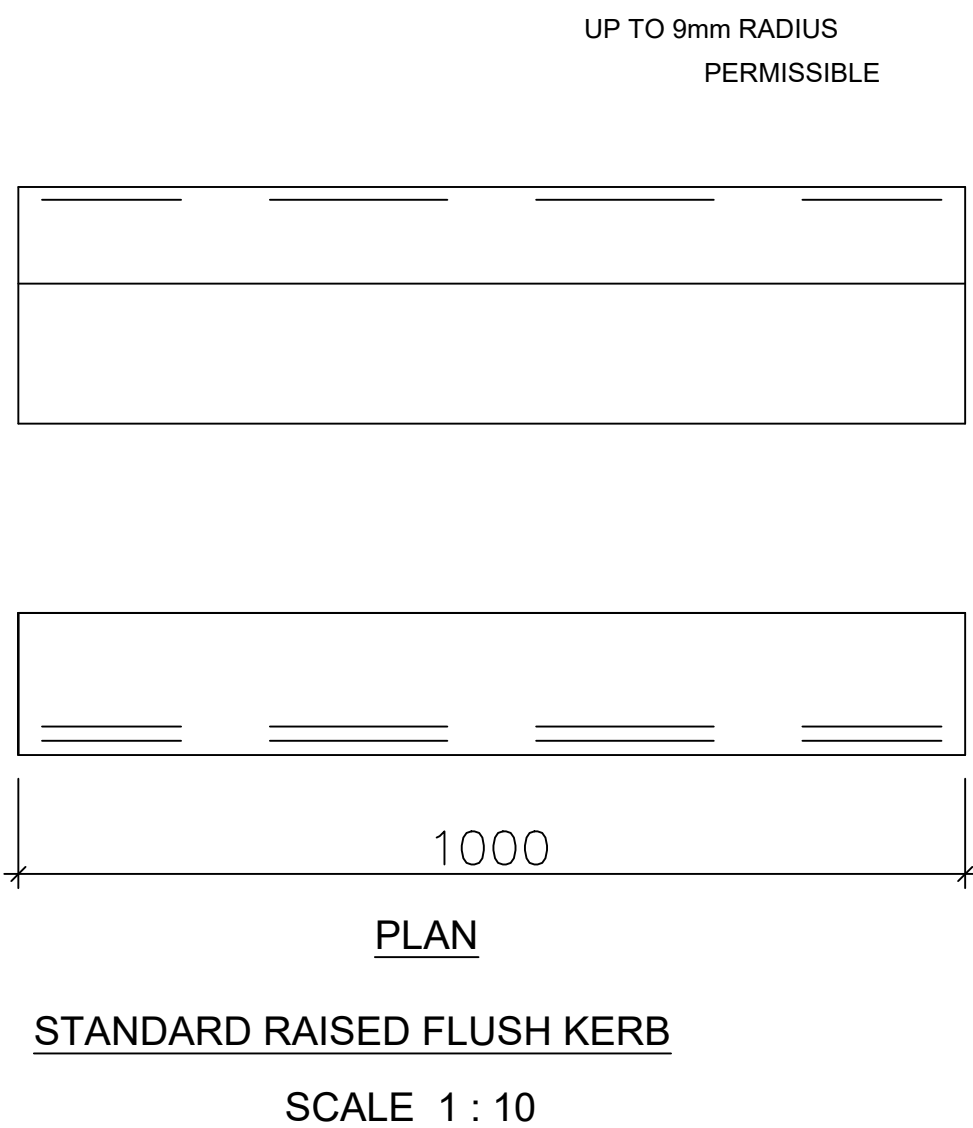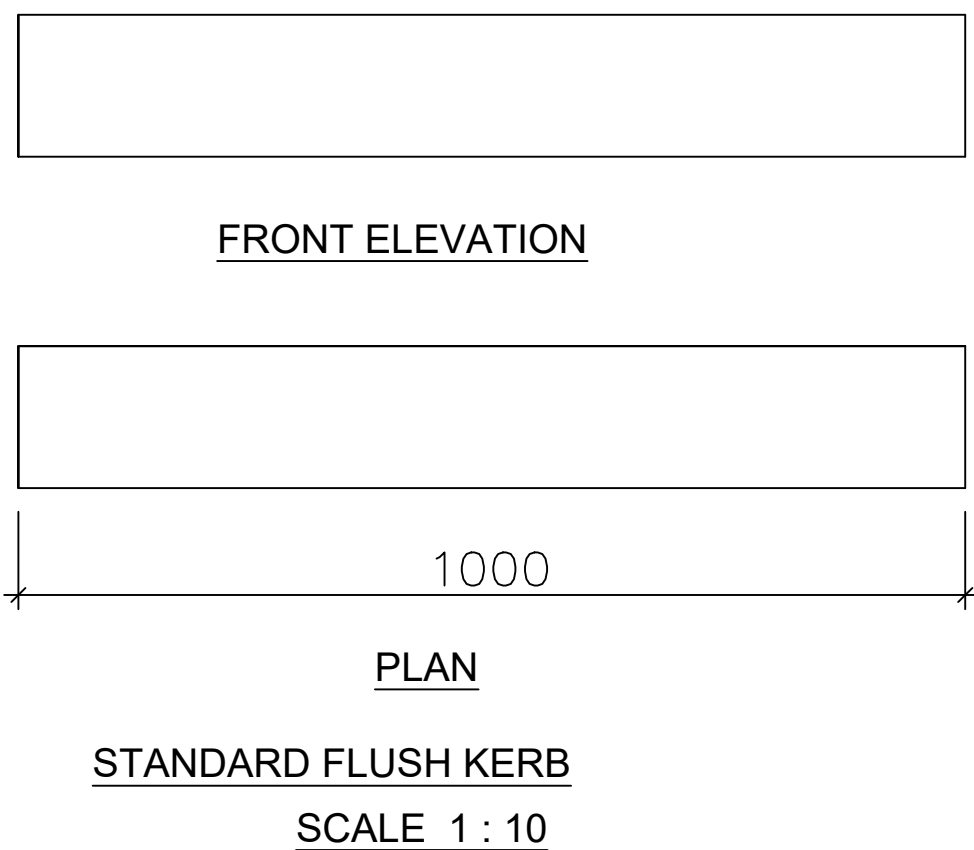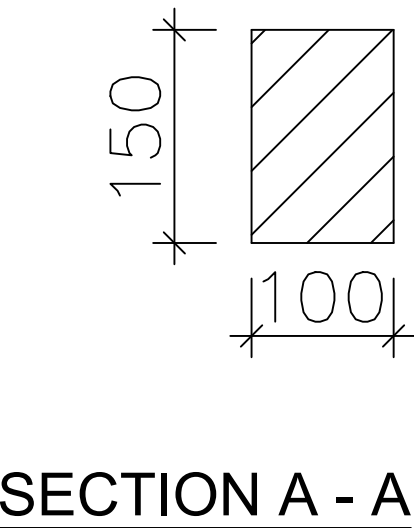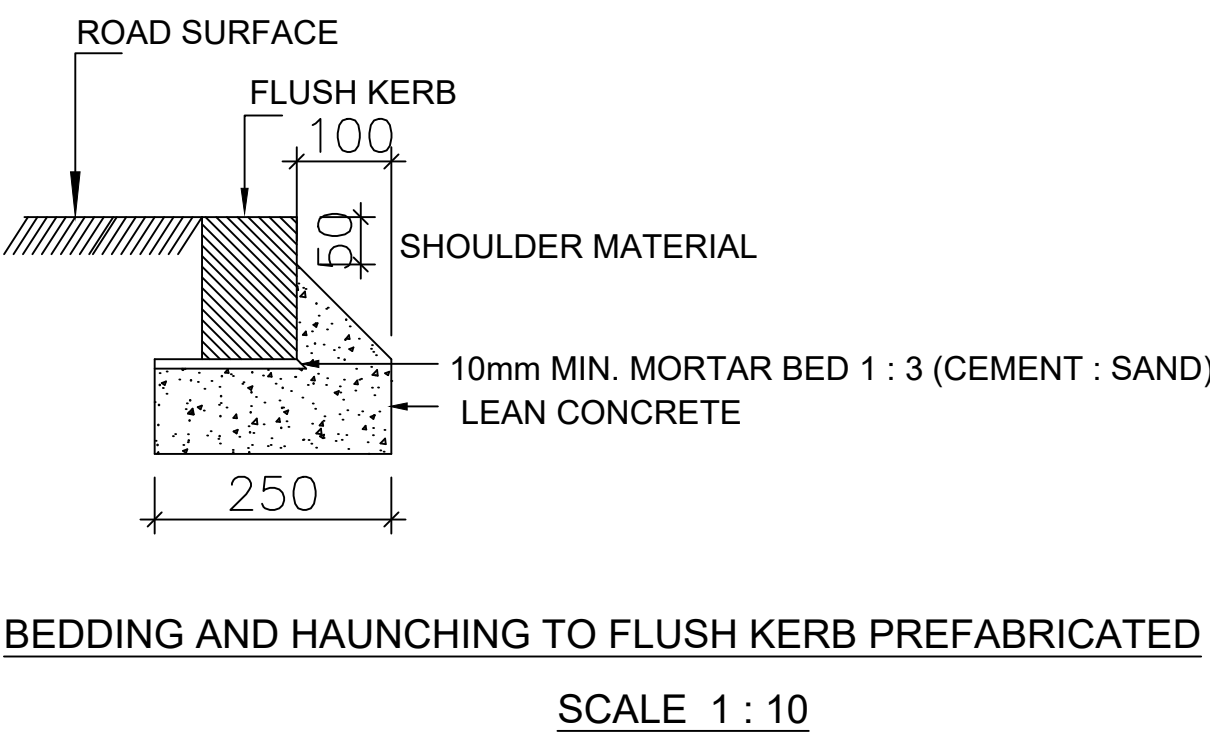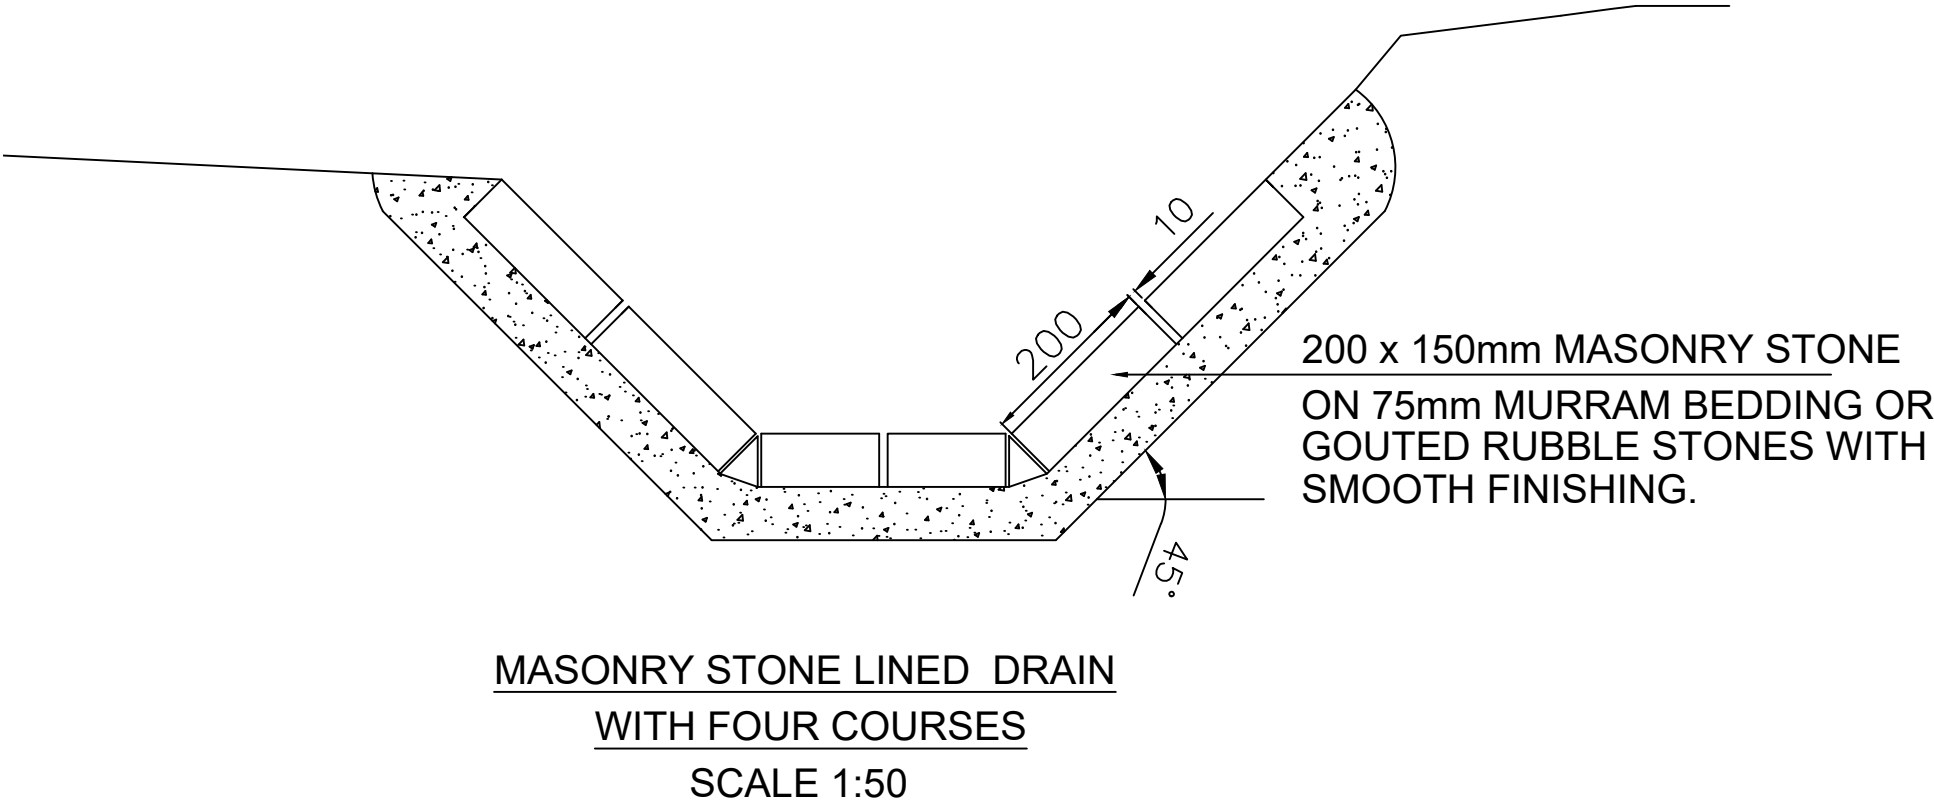

TYPICAL ROAD CROSS-SECTION FOR TOWNSHIP ROADS AND PARKING

REVISIONS	No.	DATE	DESCRIPTION	 Kenya Rural Roads Authority Bara Bara Plaza, P.O. Box 48151- 00100, Nairobi. Kenya	DIRECTOR GENERAL		Consultant:  Runji Consulting Group Ltd Engineering & Project Management. 3, Kindaruma Road (Off Ngong Road) P. O. Box 68053-00200 Nairobi Tel. (020) 2717213/4	PROJECT TITLE: FINAL DETAILED ENGINEERING DESIGN OF MARIMA - MAKUTANO (ROAD) BATCH 2	DRAWING TITLE: STANDARD DRAWING - MISC URBAN ROAD DETAIL	DRAWN BY: S.W.O DESIGNED BY: C.N.M CHECKED BY: M.J.N	Drg No. CE1045/SD/MM/04
					DIRECTOR (PLANNING , DESIGN &ENVIRONMENT)					Scale: AS SHOWN	Date : MARCH 2025

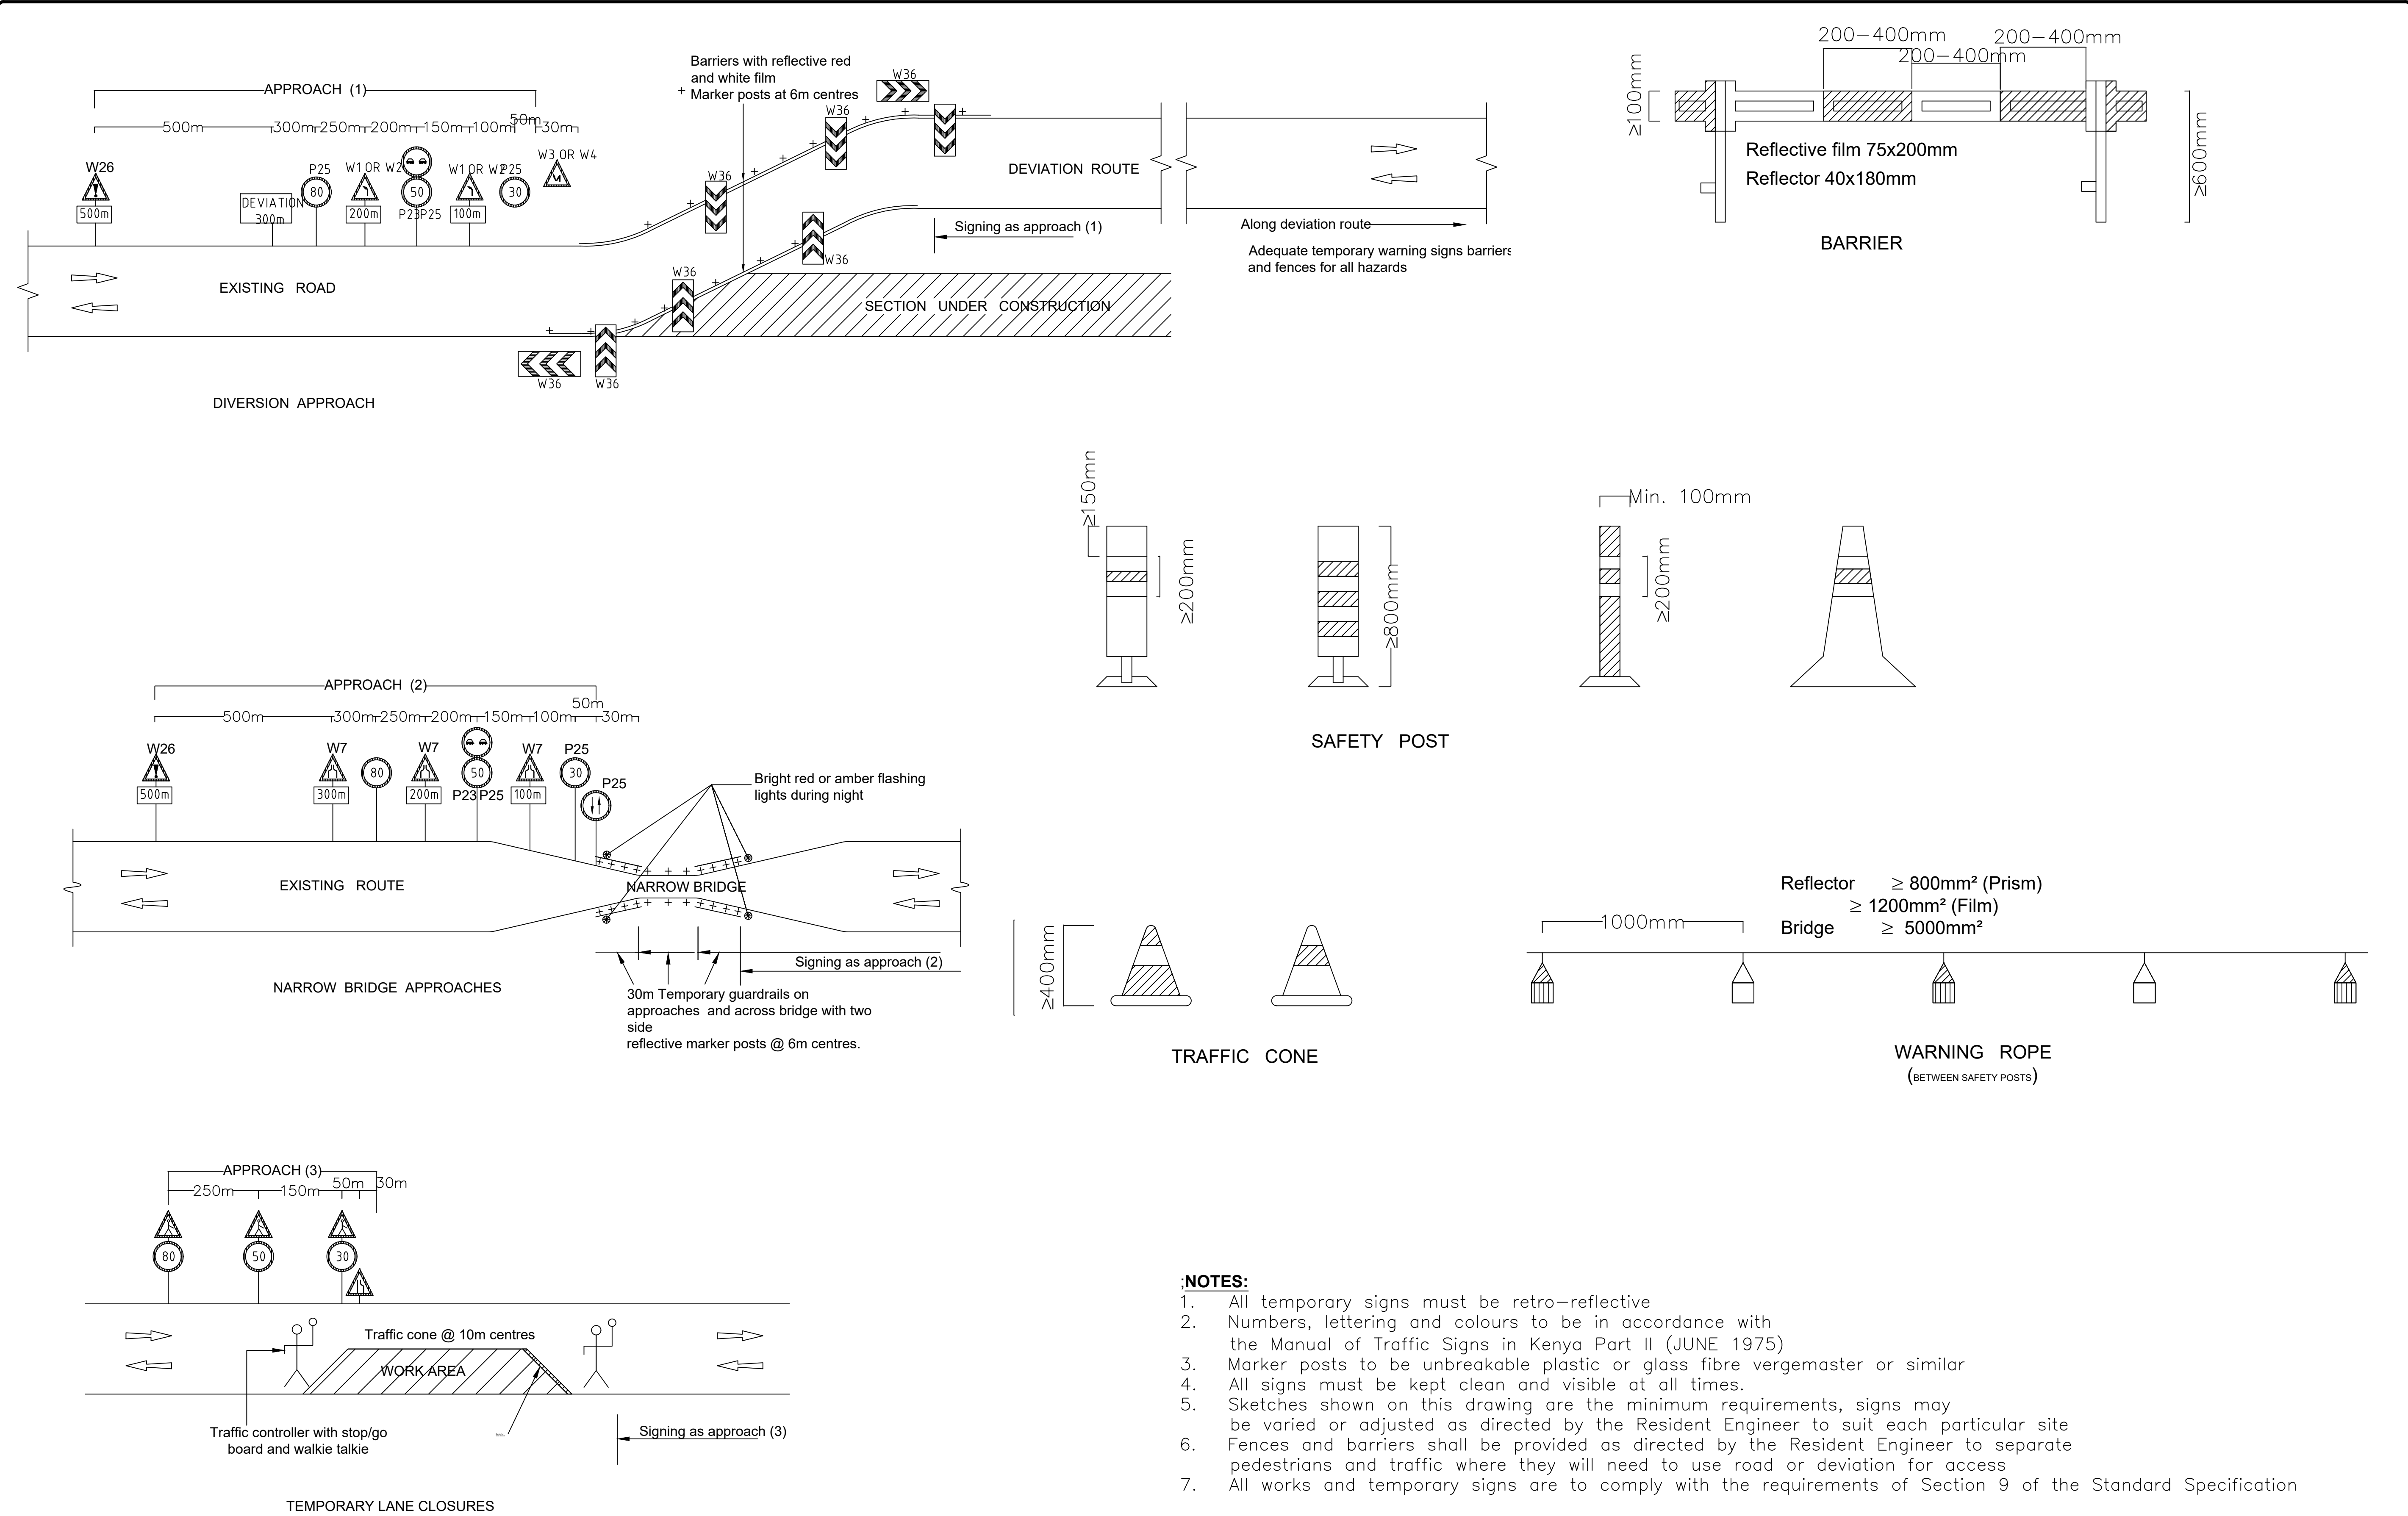

NOTES:

1. All temporary signs must be retro-reflective
2. Numbers, lettering and colours to be in accordance with the Manual of Traffic Signs in Kenya Part II (JUNE 1975)
3. Marker posts to be unbreakable plastic or glass fibre vergemaster or similar
4. All signs must be kept clean and visible at all times.
5. Sketches shown on this drawing are the minimum requirements, signs may be varied or adjusted as directed by the Resident Engineer to suit each particular site
6. Fences and barriers shall be provided as directed by the Resident Engineer to separate pedestrians and traffic where they will need to use road or deviation for access
7. All works and temporary signs are to comply with the requirements of Section 9 of the Standard Specification

No.	DATE	DESCRIPTION



Kenya Rural Roads Authority
Bara Bara Plaza,
P.O. Box 48151- 00100, Nairobi. Kenya

DIRECTOR GENERAL
DIRECTOR (PLANNING , DESIGN &ENVIRONMENT)

Consultant:
Runji Consulting Group Ltd
Engineering & Project Management.
3, Kindaruma Road (Off Ngong Road)
P. O. Box 68053-00200 Nairobi
Tel. (020) 2717213/4

PROJECT TITLE:
FINAL DETAILED ENGINEERING DESIGN OF
MARIMA - MAKUTANO (ROAD)
BATCH 2


DRAWING TITLE:
STANDARD DRAWING -
TRAFFIC MANAGEMENT

DRAWN BY: S.W.O
DESIGNED BY: C.N.M
CHECKED BY: M.J.N

Scale: AS SHOWN

Drg No.
CE1045/SD/MM/05

Date : MARCH 2025

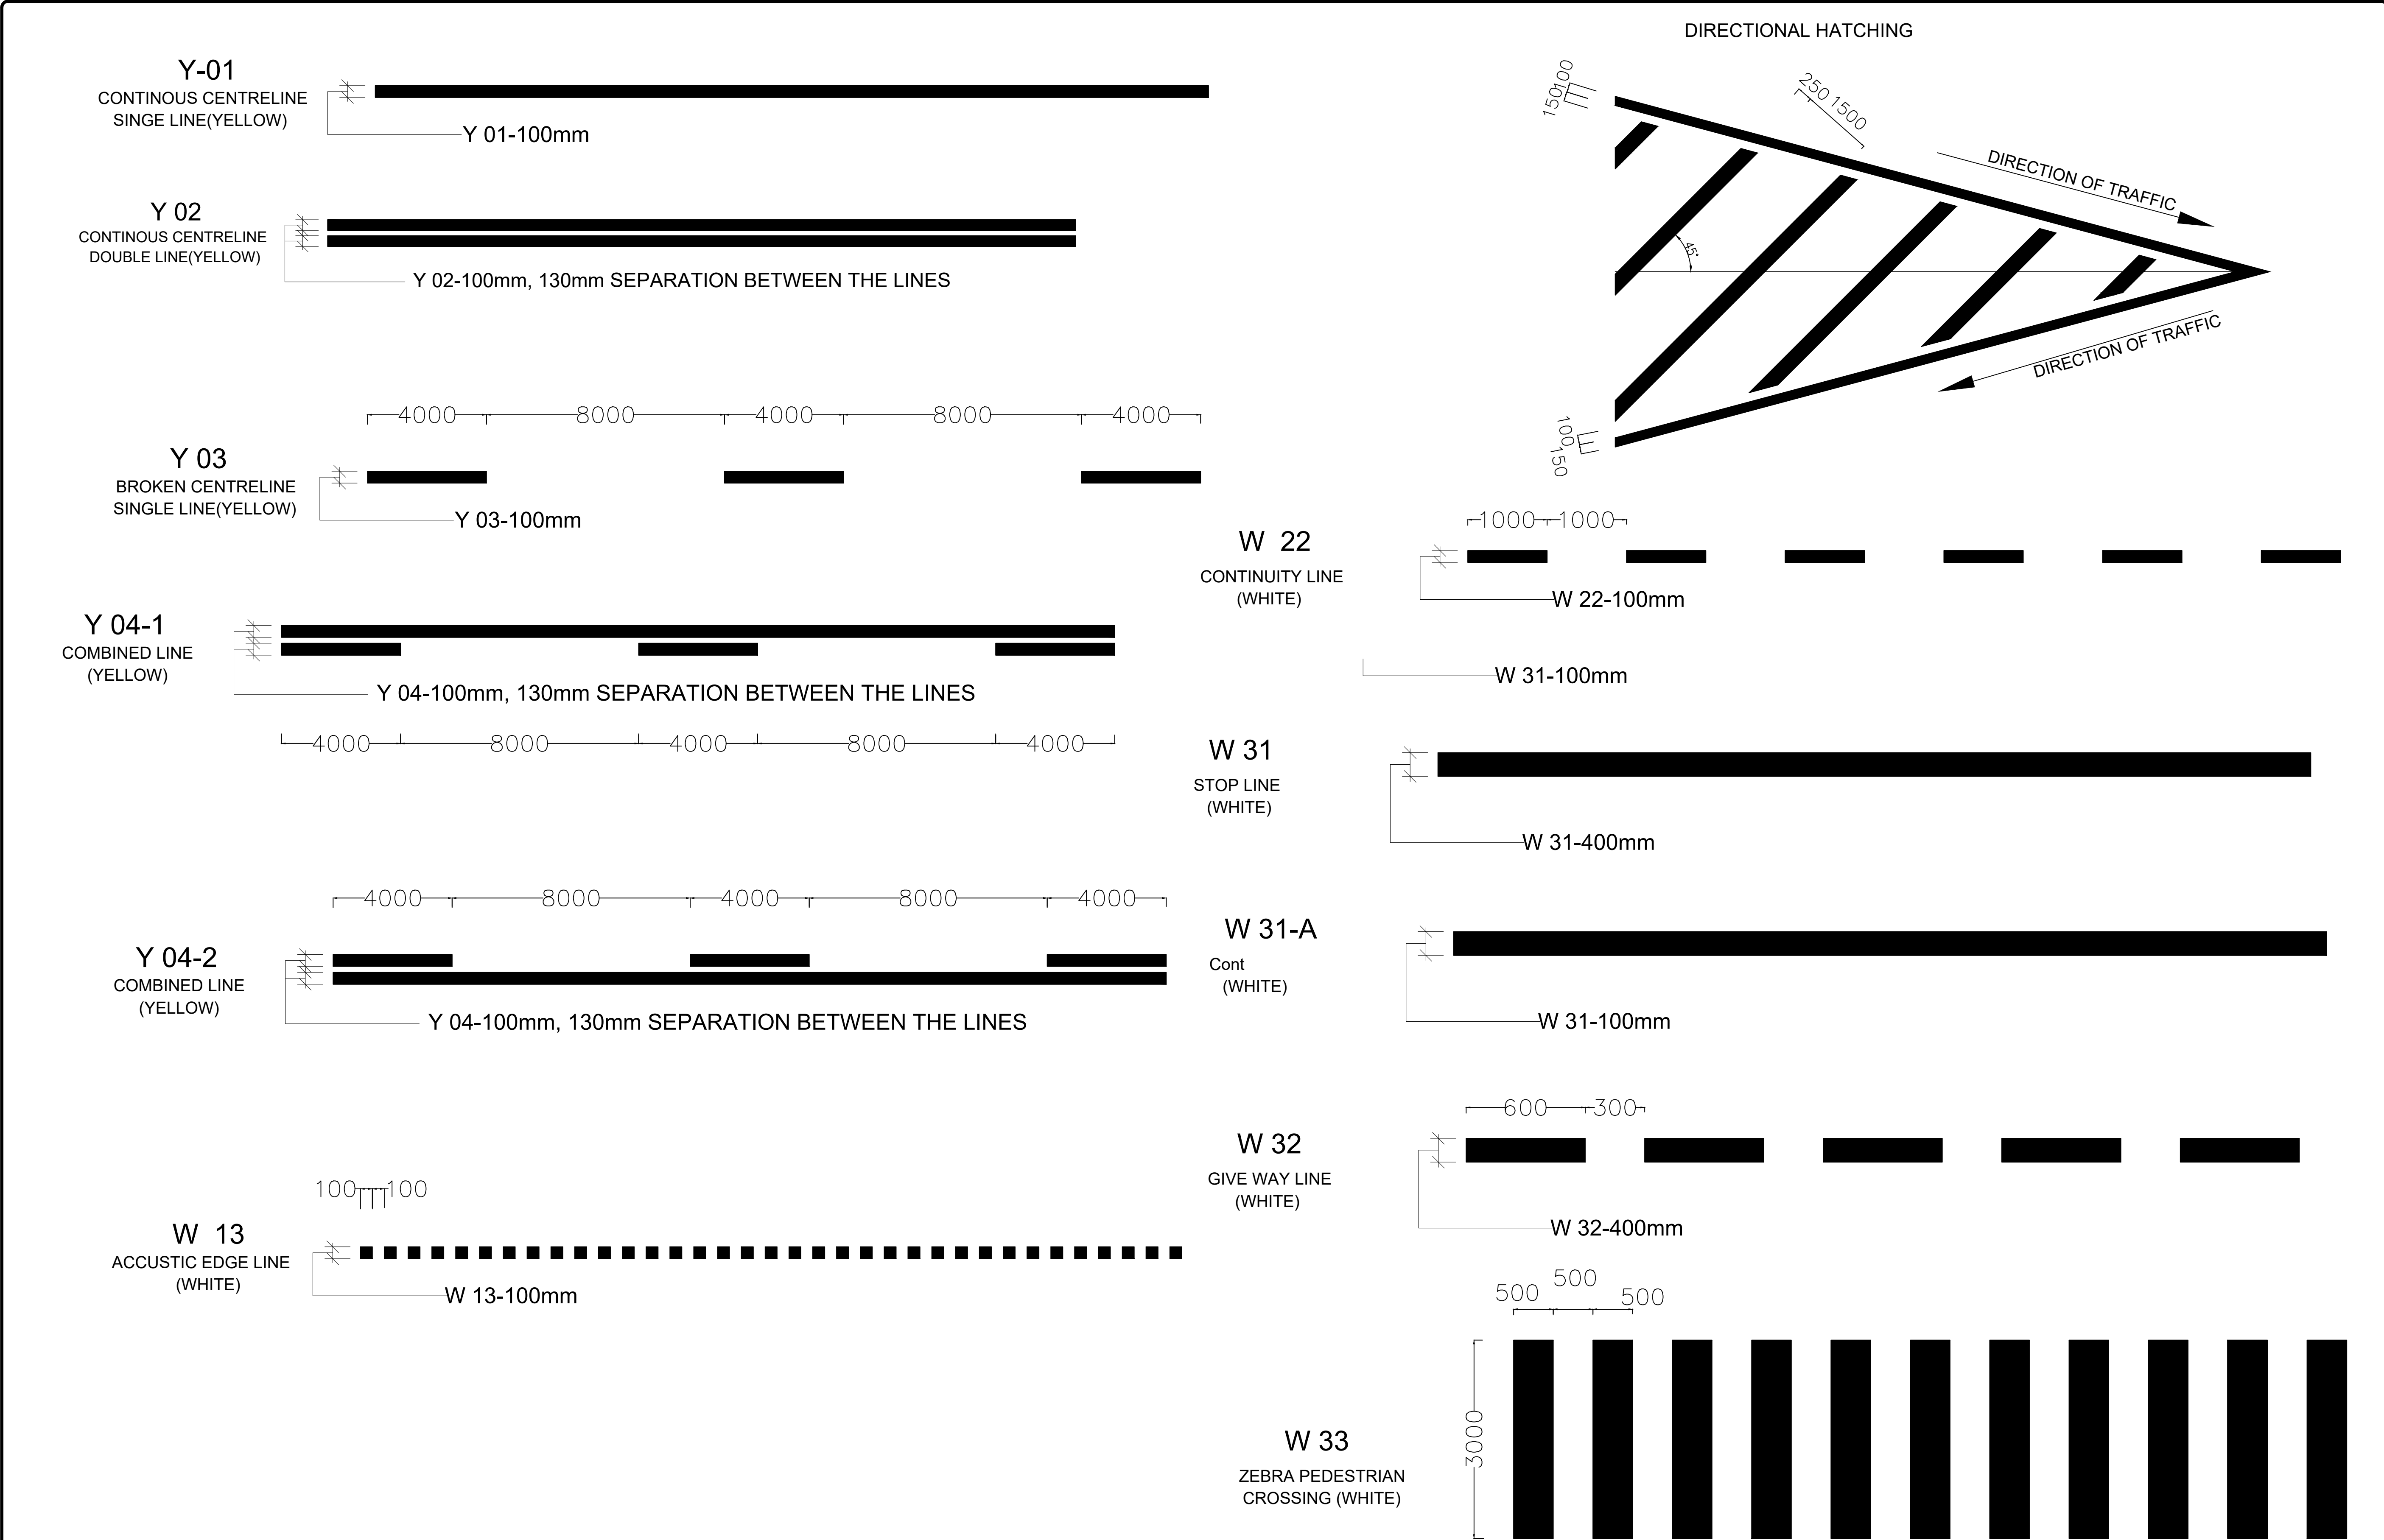

REVISIONS	No.	DATE	DESCRIPTION



Kenya Rural Roads Authority
Bara Bara Plaza,
P.O. Box 48151- 00100, Nairobi. Kenya

DIRECTOR GENERAL	
DIRECTOR (PLANNING , DESIGN &ENVIRONMENT)	

Consultant:




Runji Consulting Group Ltd
Engineering & Project Management.
3, Kindaruma Road (Off Ngong Road)
P. O. Box 68053-00200 Nairobi
Tel. (020) 2717213/4

PROJECT TITLE:
FINAL DETAILED ENGINEERING DESIGN OF MARIMA - MAKUTANO (ROAD) BATCH 2


DRAWING TITLE:
STANDARD DRAWING - ROAD MARKING

DRAWN BY: S.W.O DESIGNED BY: C.N.M CHECKED BY: M.J.N
Scale: AS SHOWN

Drg No. CE1045/SD/MM/07
Date : MARCH 2025

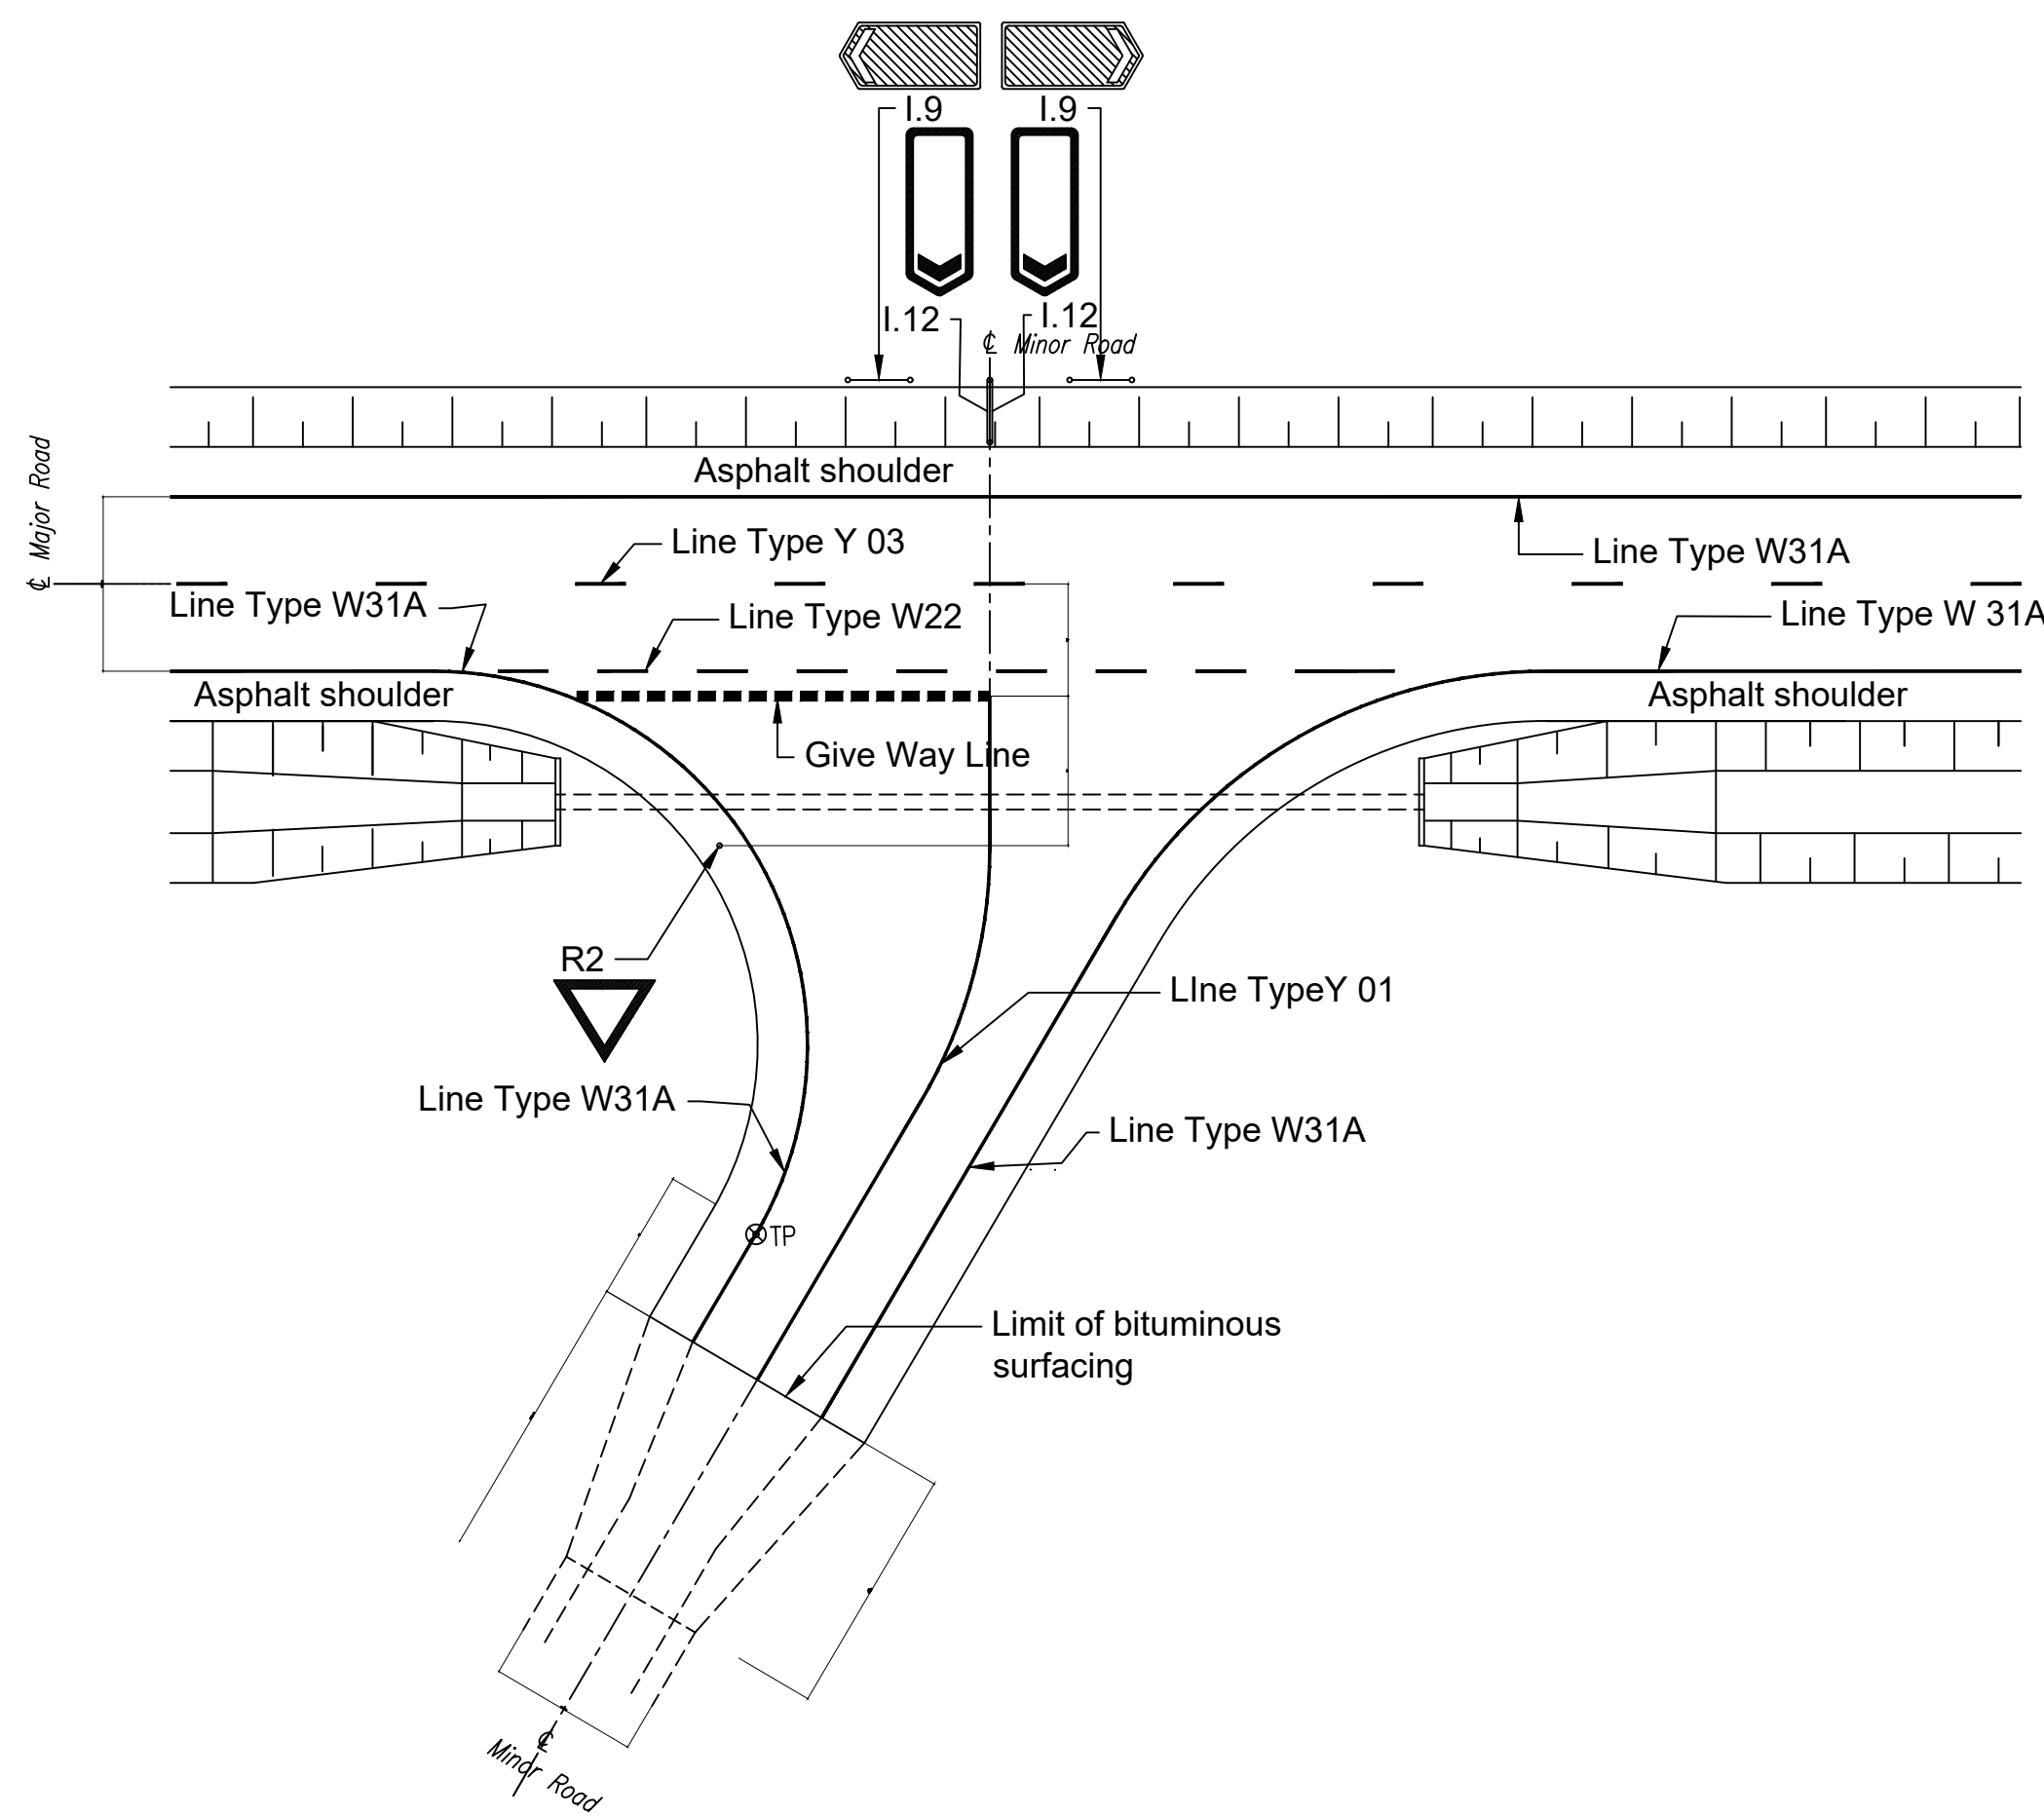

**ROAD MARKINGS AND SIGNS LAYOUT AT
TYPE C1 JUNCTIONS**
Scale 1:50

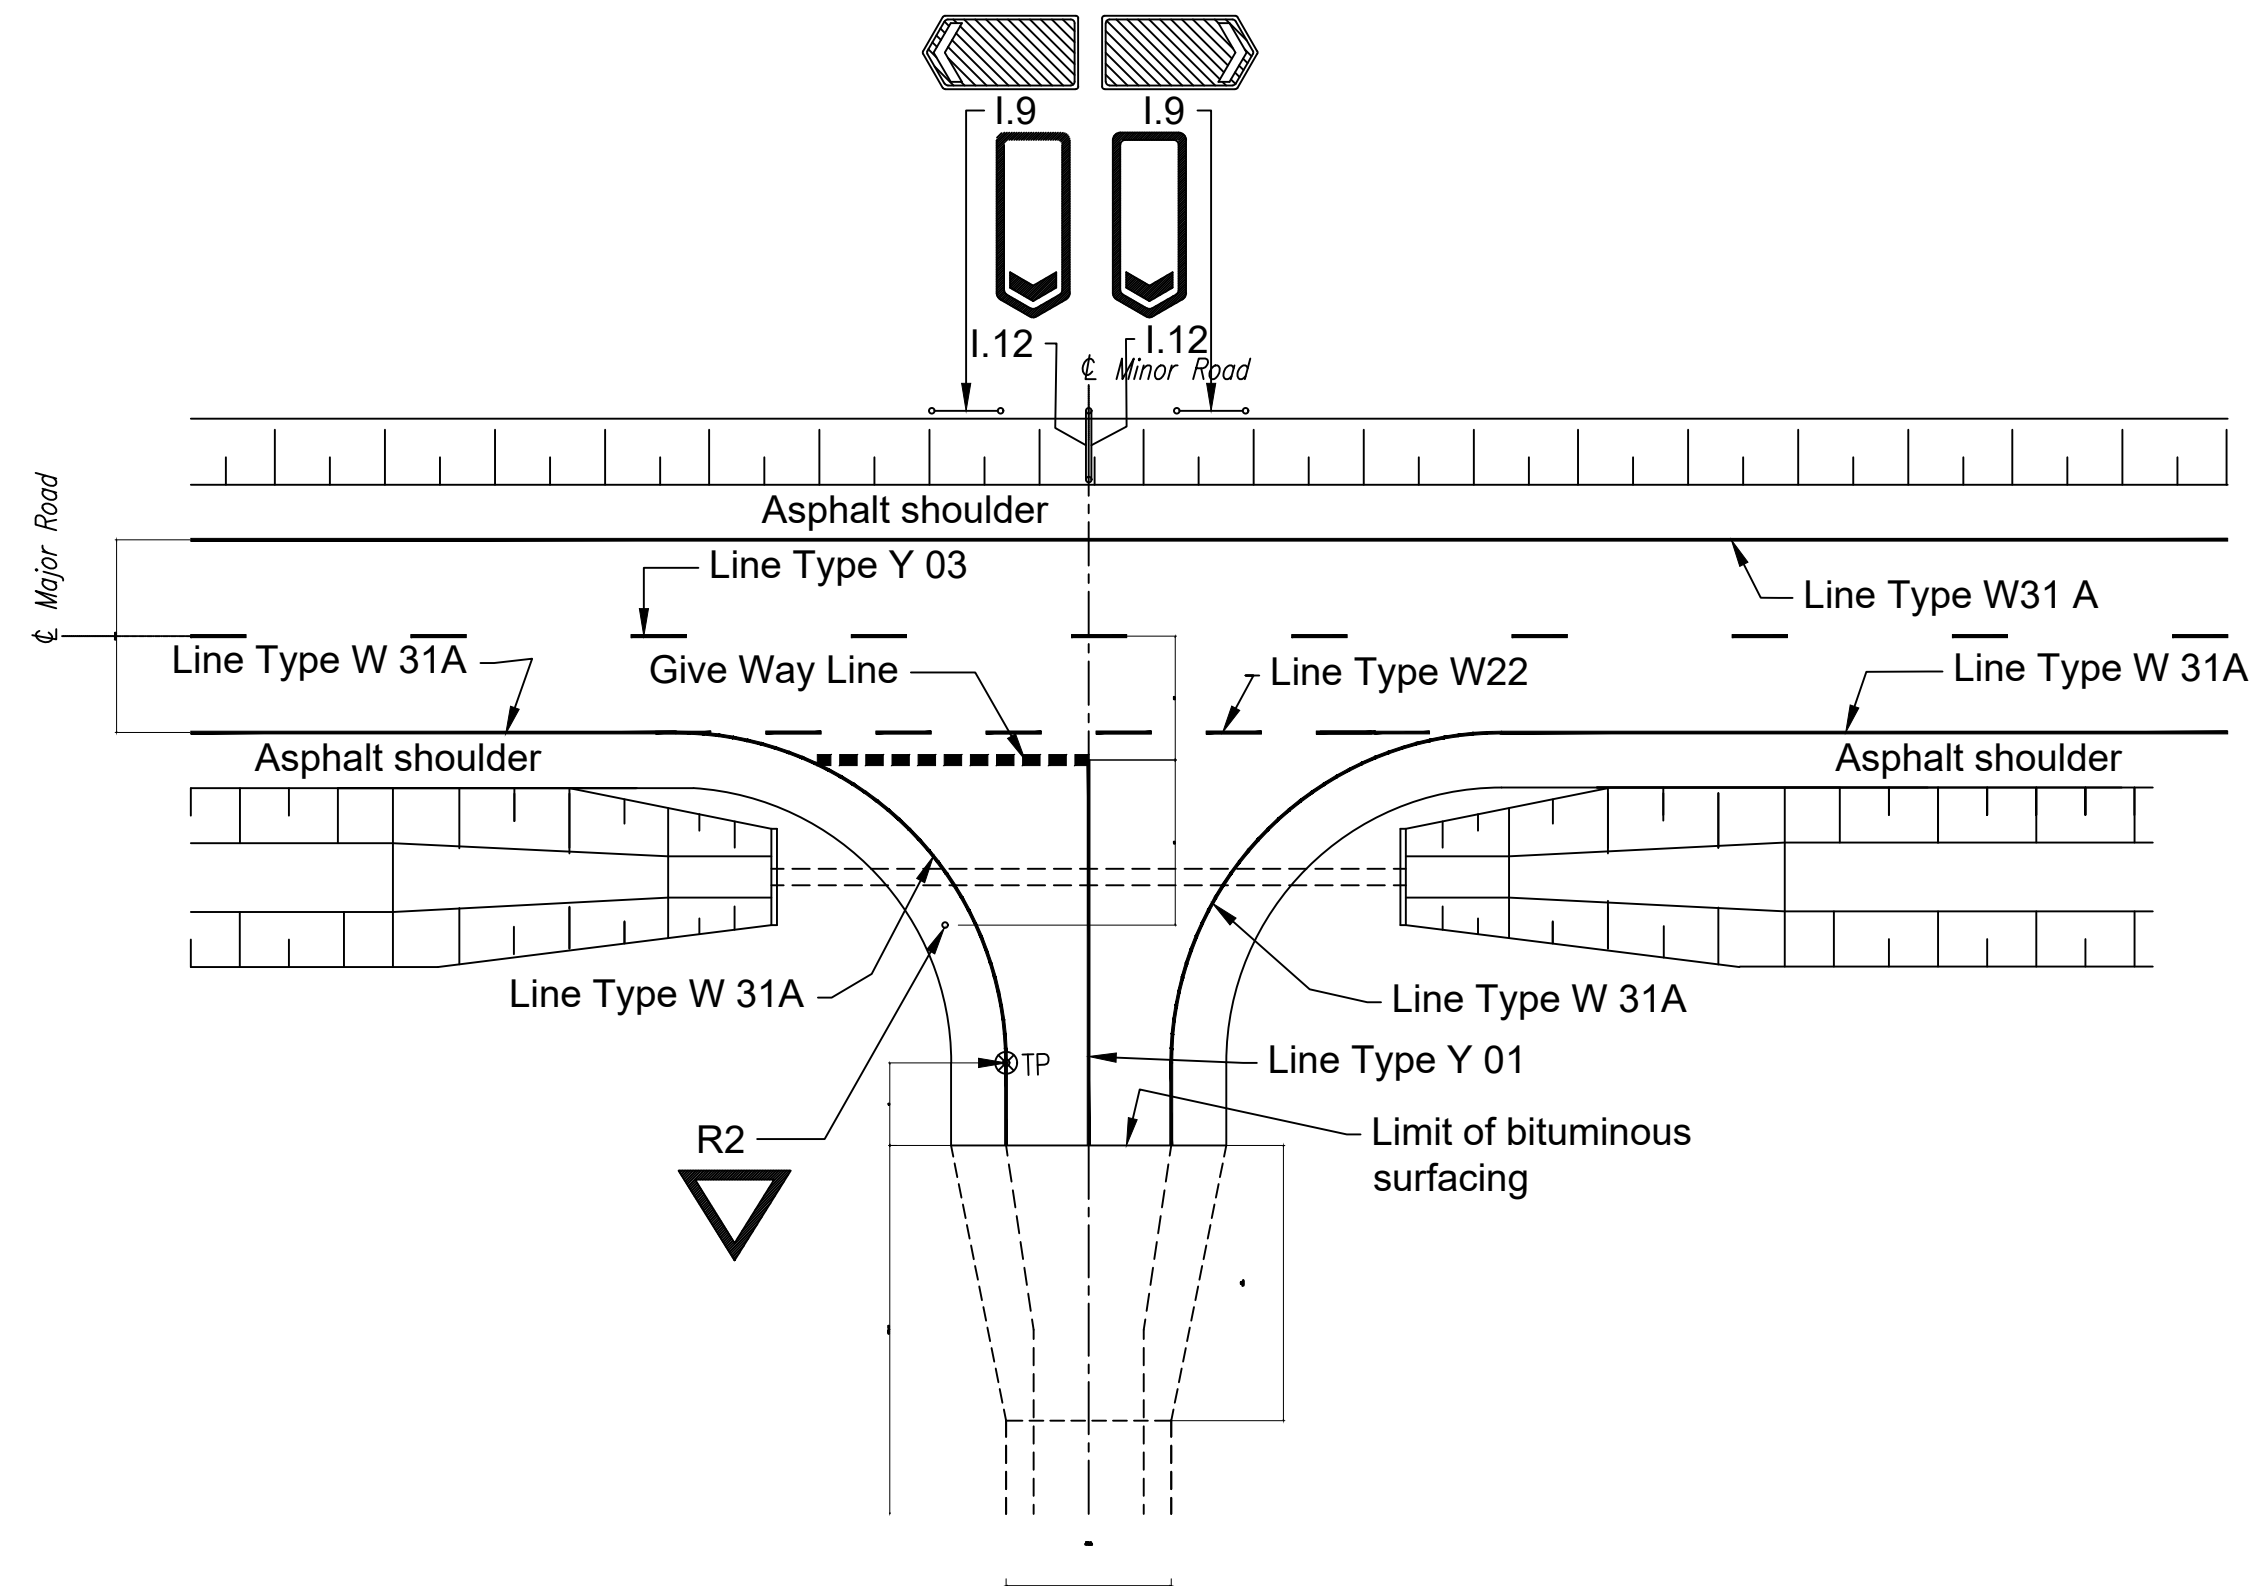


**ROAD MARKINGS AND SIGNS MOUNTING AT
TYPE C2 JUNCTIONS**
Scale 1:50

NOTES:

1. Dimensions and road sign position details are in metres.
2. For layout details of road junction/access types, see Dwg. no. TYP-ALG-003.
3. For standard road marking Line Type details, see Dwg. no. TYP-ALG-006.
4. For road sign details, see Dwg. nos. TYP-SIG-005 - 006.
5. For sign board support and mounting details, see Dwg no. TYP-SIG-003.
6. Sign mounting details at junction type A1 are similar to those at junction type C2, unless otherwise specified by the Resident Engineer

No.	DATE	DESCRIPTION	Kenya Rural Roads Authority		Consultant:		PROJECT TITLE:	DRAWING TITLE:	DRAWN BY: S.W.O	Org No.
			Bara Bara Plaza,		Runji Consulting Group Ltd		FINAL DETAILED ENGINEERING DESIGN OF	STANDARD DRAWING -	DESIGNED BY: C.N.M	CE1045/SD/MM/08
			P.O. Box 48151- 00100, Nairobi. Kenya		Engineering & Project Management.		MARIMA - MAKUTANO (ROAD)	MISC MARKING ON	CHECKED BY: M.J.N	
					3, Kindaruma Road (Off Ngong Road)		BATCH 2	JUNCTION	Scale: AS SHOWN	Date : MARCH 2025
					P. O. Box 68053-00200 Nairobi					
					Tel. (020) 2717213/4					

SPEED BUMPS DETAILS

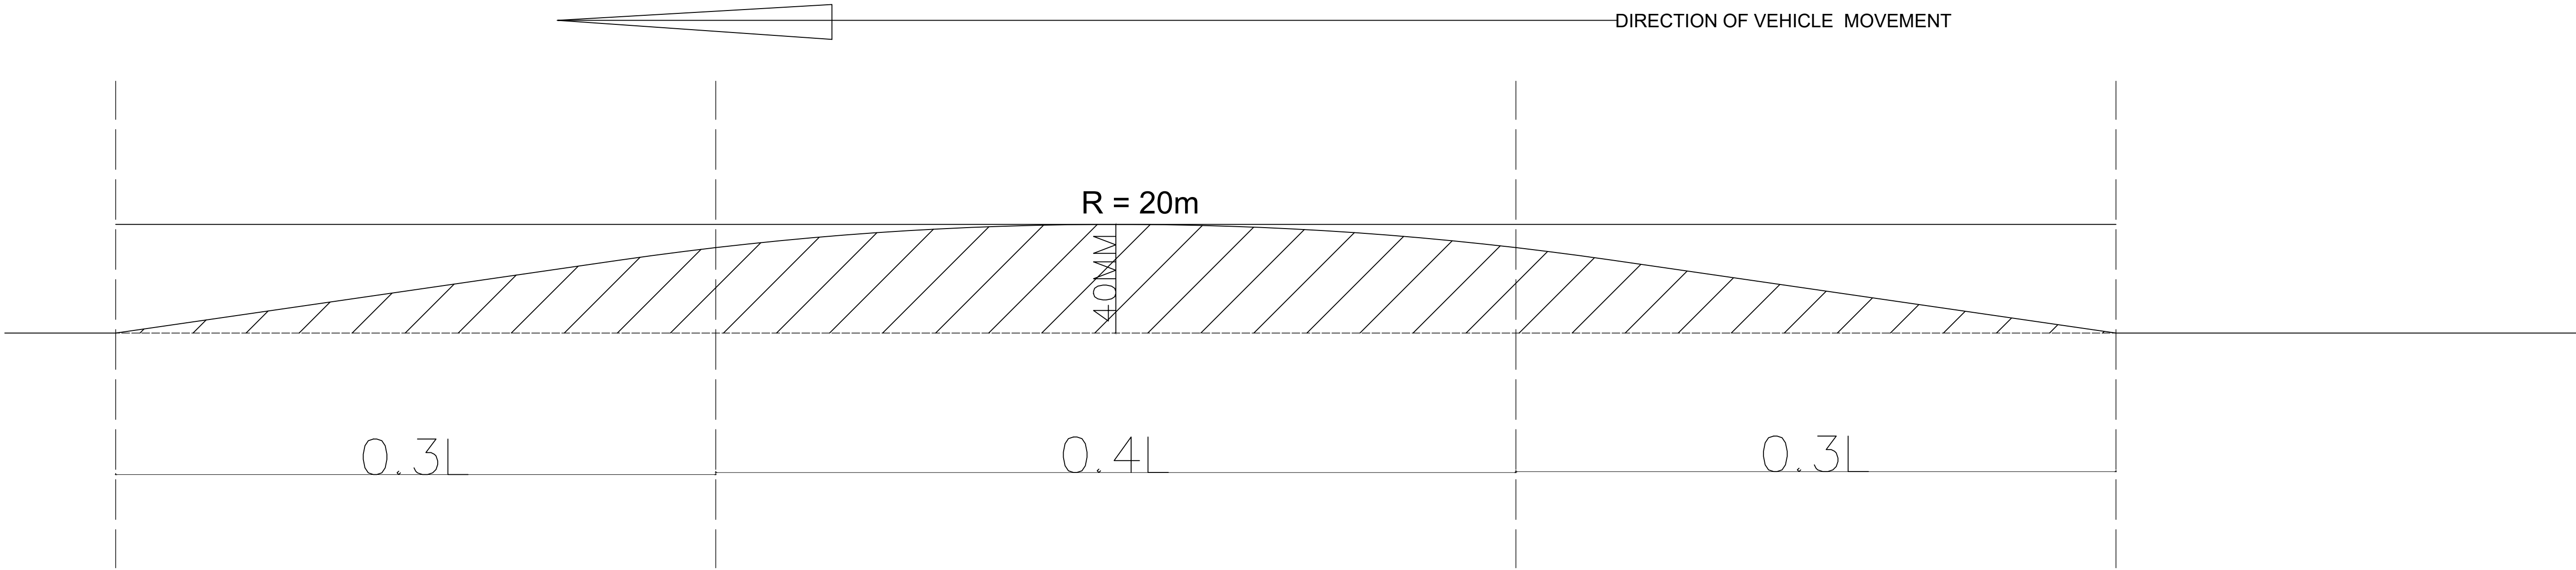

NOTE

When	Middle	Slope	Respective Speed
L =	0.4 x L	0.3 x L	
5m	2.0m	1.5m	50kph
4m	1.6m	1.2m	40kph
3m	1.2m	0.9m	30kph

No.	DATE	DESCRIPTION



Kenya Rural Roads Authority
Bara Bara Plaza,
P.O. Box 48151- 00100, Nairobi. Kenya

DIRECTOR GENERAL	
DIRECTOR (PLANNING , DESIGN &ENVIRONMENT)	

Consultant:



Runji Consulting Group Ltd
Engineering & Project Management.
3, Kindaruma Road (Off Ngong Road)
P. O. Box 68053-00200 Nairobi
Tel. (020) 2717213/4

PROJECT TITLE:
FINAL DETAILED ENGINEERING DESIGN OF MARIMA - MAKUTANO (ROAD) BATCH 2

DRAWING TITLE:
STANDARD DRAWING - STANDARD - BUMPS

DRAWN BY: S.W.O DESIGNED BY: C.N.M CHECKED BY: M.J.N
Scale: AS SHOWN

Drg No. CE1045/SD/MM/09
Date : MARCH 2025